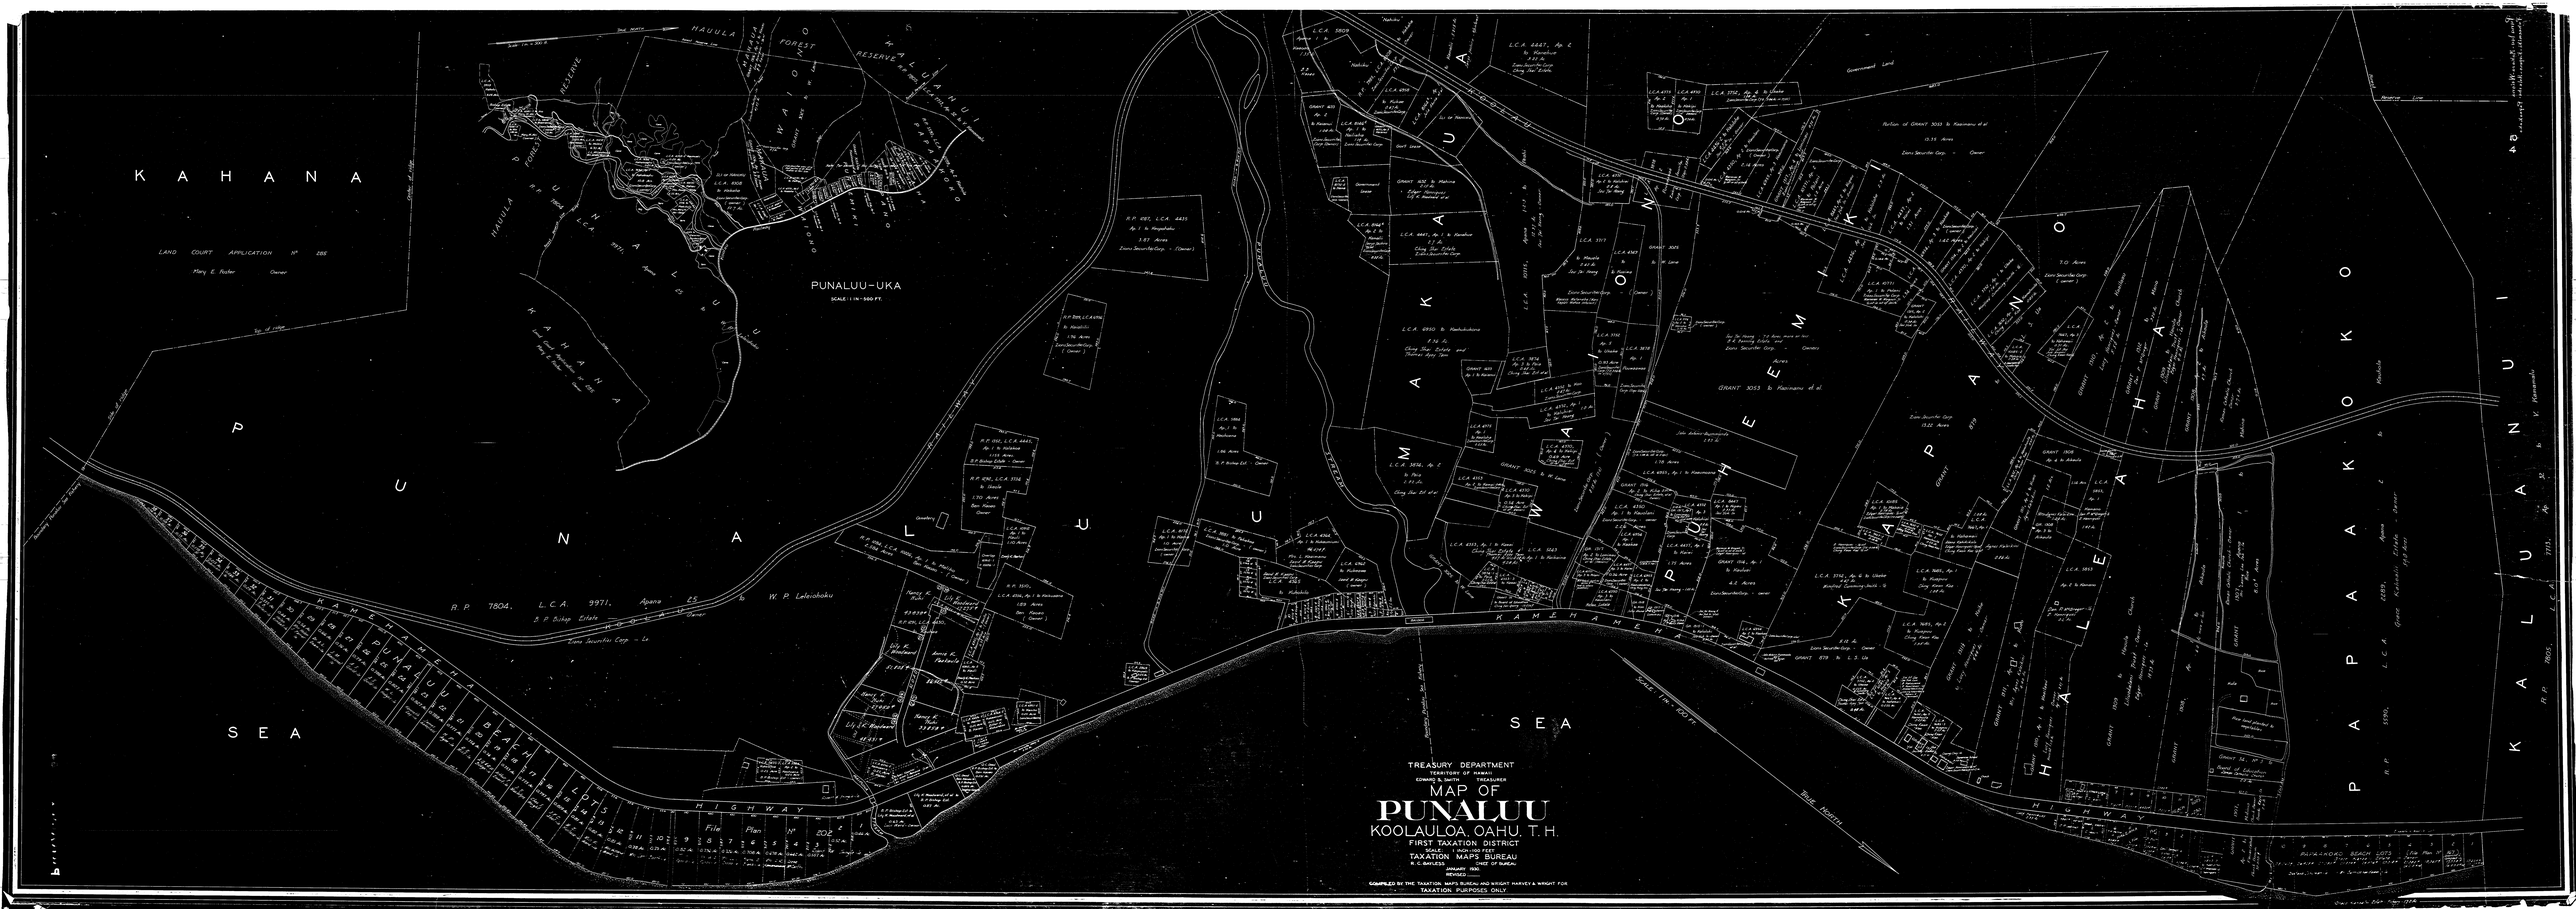
TREASURY DEPARTMENT
TERRITORY OF HAWAII
EDWARD S. SMITH TREASURER
MAP OF
PUNALUU
KOOLAULOA, OAHU, T. H.
FIRST TAXATION DISTRICT
SCALE: 1 INCH = 100 FEET
TAXATION MAPS BUREAU
R. C. BAILEY, JR. CHIEF OF BUREAU
JANUARY 1936
REVISED
COMPILED BY THE TAXATION MAPS BUREAU AND WRIGHT HARVEY & WRIGHT FOR TAXATION PURPOSES ONLY
KAHANA
LAND COURT APPLICATION No. 288
Mary E. Rodier Owner
PUNALUU-UKA
SCALE: 1 IN = 500 FT.
HAULA FOREST RESERVE
PUNALUU
SEA
HIGHWAY
KAMEHAMEHA
PAPAAKOKO
KALUANUI
File Plan No. 202