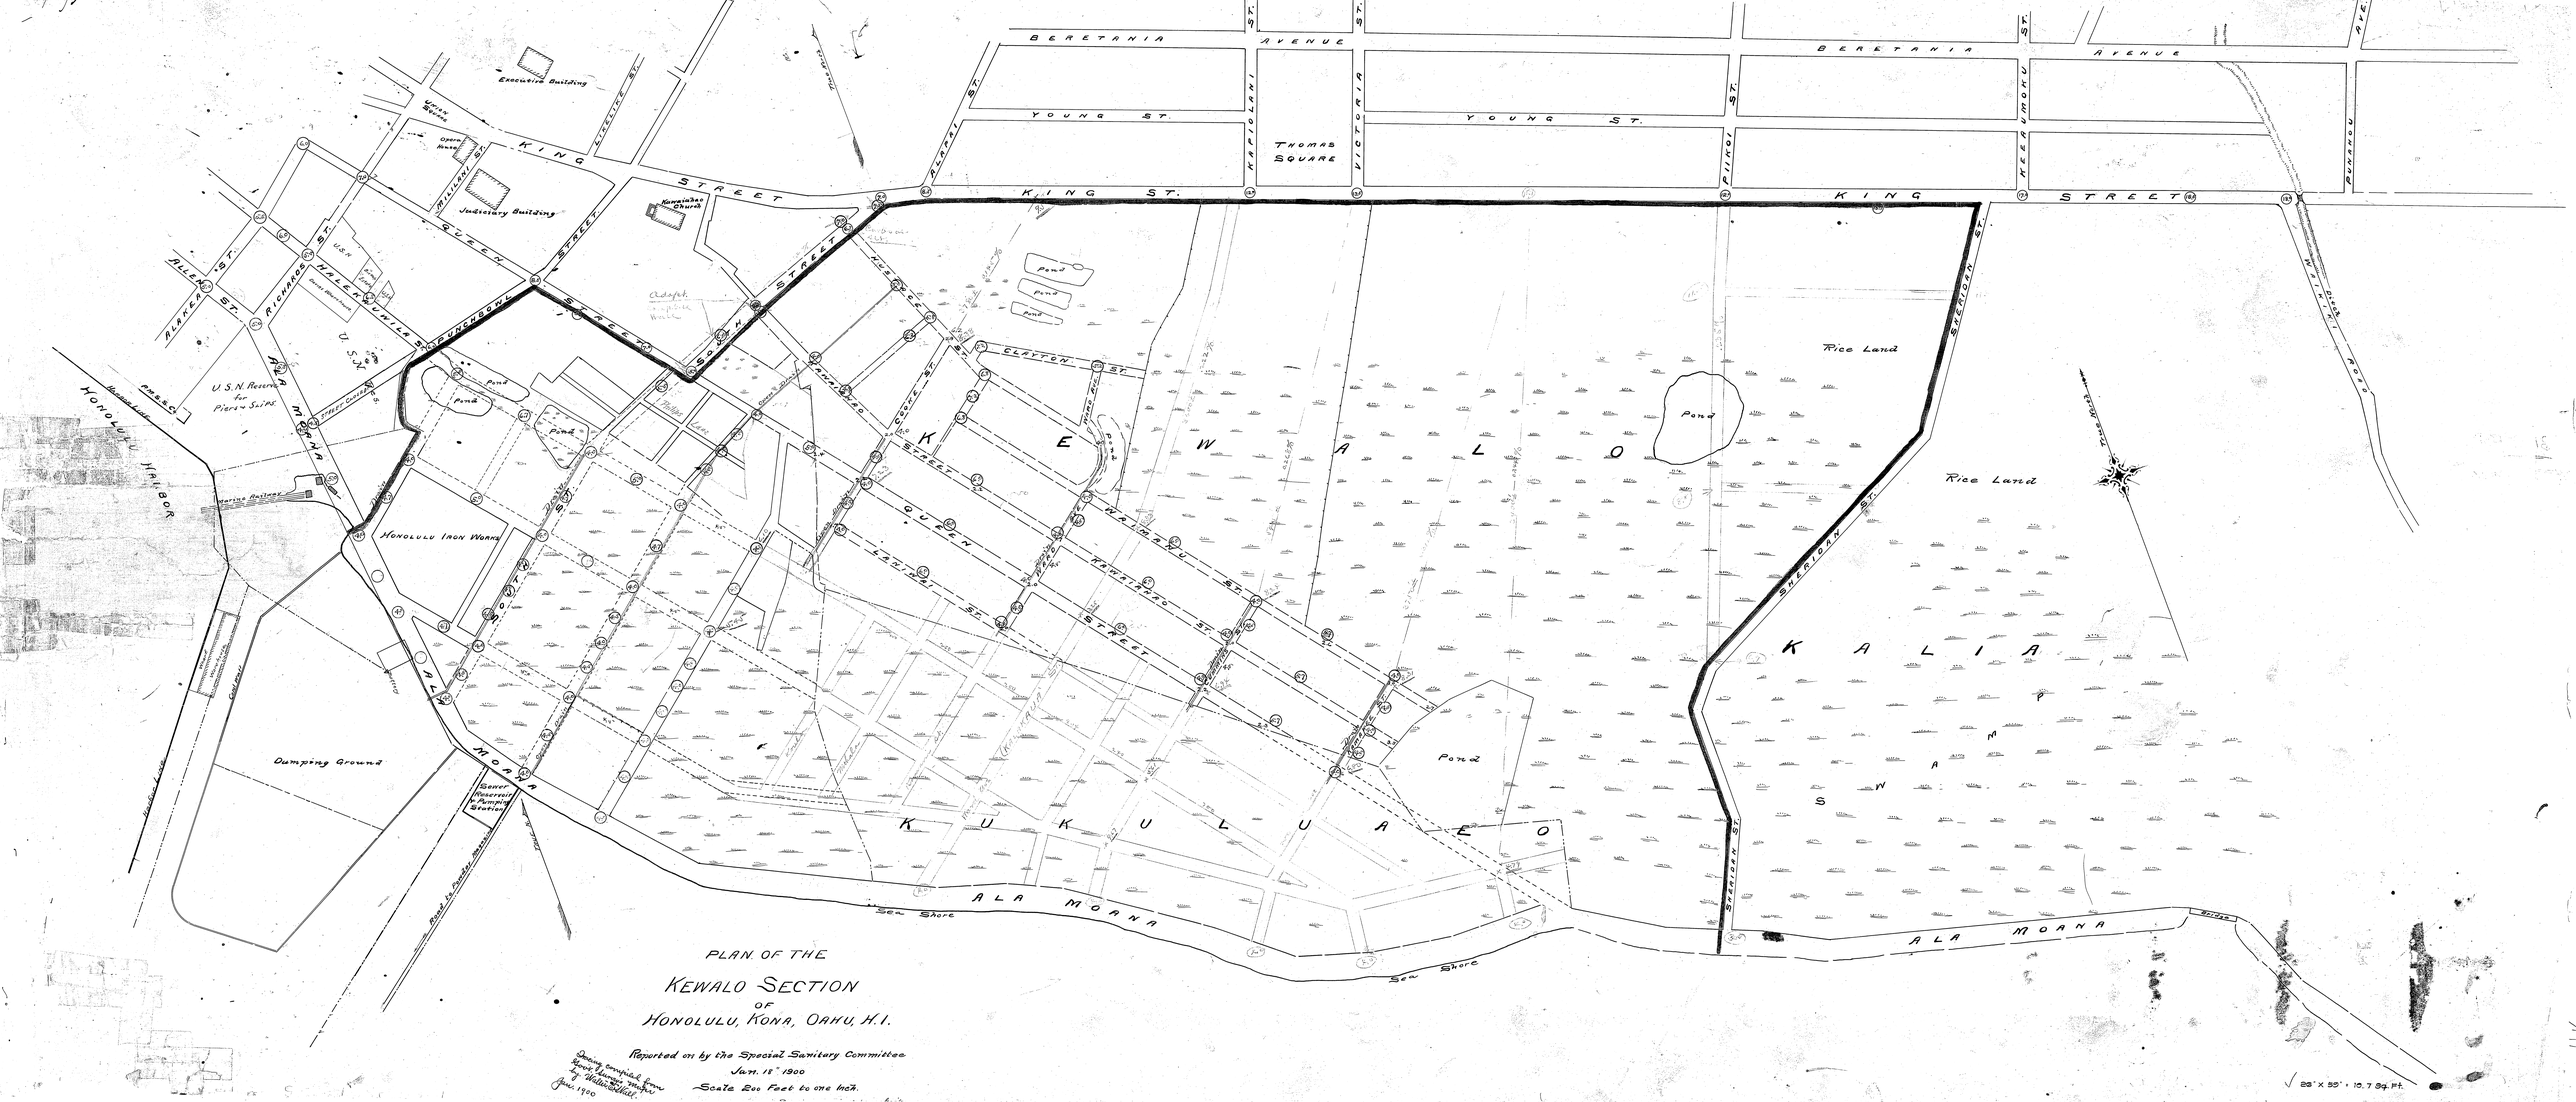
PLAN OF THE
KEWALO SECTION
OF
HONOLULU, KONA, OAHU, H.I.
Reported on by the Special Sanitary Committee
Jan. 15th 1900
Scale 200 Feet to one inch.
Drawing compiled from Survey of Honolulu by Walter Wright Jan. 1900
23" X 35" = 10.7 Sq. Ft.
KING STREET
BERETANIA AVENUE
YOUNG ST.
THOMAS SQUARE
KARIOLANI ST.
VICTORIA ST.
PIIKOI ST.
KEEAUMOKU ST.
ANAPAI ST.
RUNAKOU AVE.
Executive Building
Judiciary Building
Kawaiahao Church
QUEEN STREET
SOUTH STREET
ALAKEA ST.
ALLEN ST.
RICHARDS ST.
WALEKAUILA ST.
PUNCHBOWL ST.
ALA MOANA
U.S.N. Reserve for Pierce Saint
U.S.N.
Honolulu Iron Works
Honolulu Harbor
Marine Railway
Dock
Dumping Ground
Sewer Reservoir & Pumping Station
Road to Kapiolani Park
Sea Shore
KEWALO
KAKUKUAEO
KALIA
Rice Land
Pond
CLAYTON ST.
PIKOI ST.
KOOKA ST.
WAIMANU ST.
WAIKIKI ST.
WAIKIKI ROAD
SHERMAN ST.
SAMOAN ST.
Water Mains