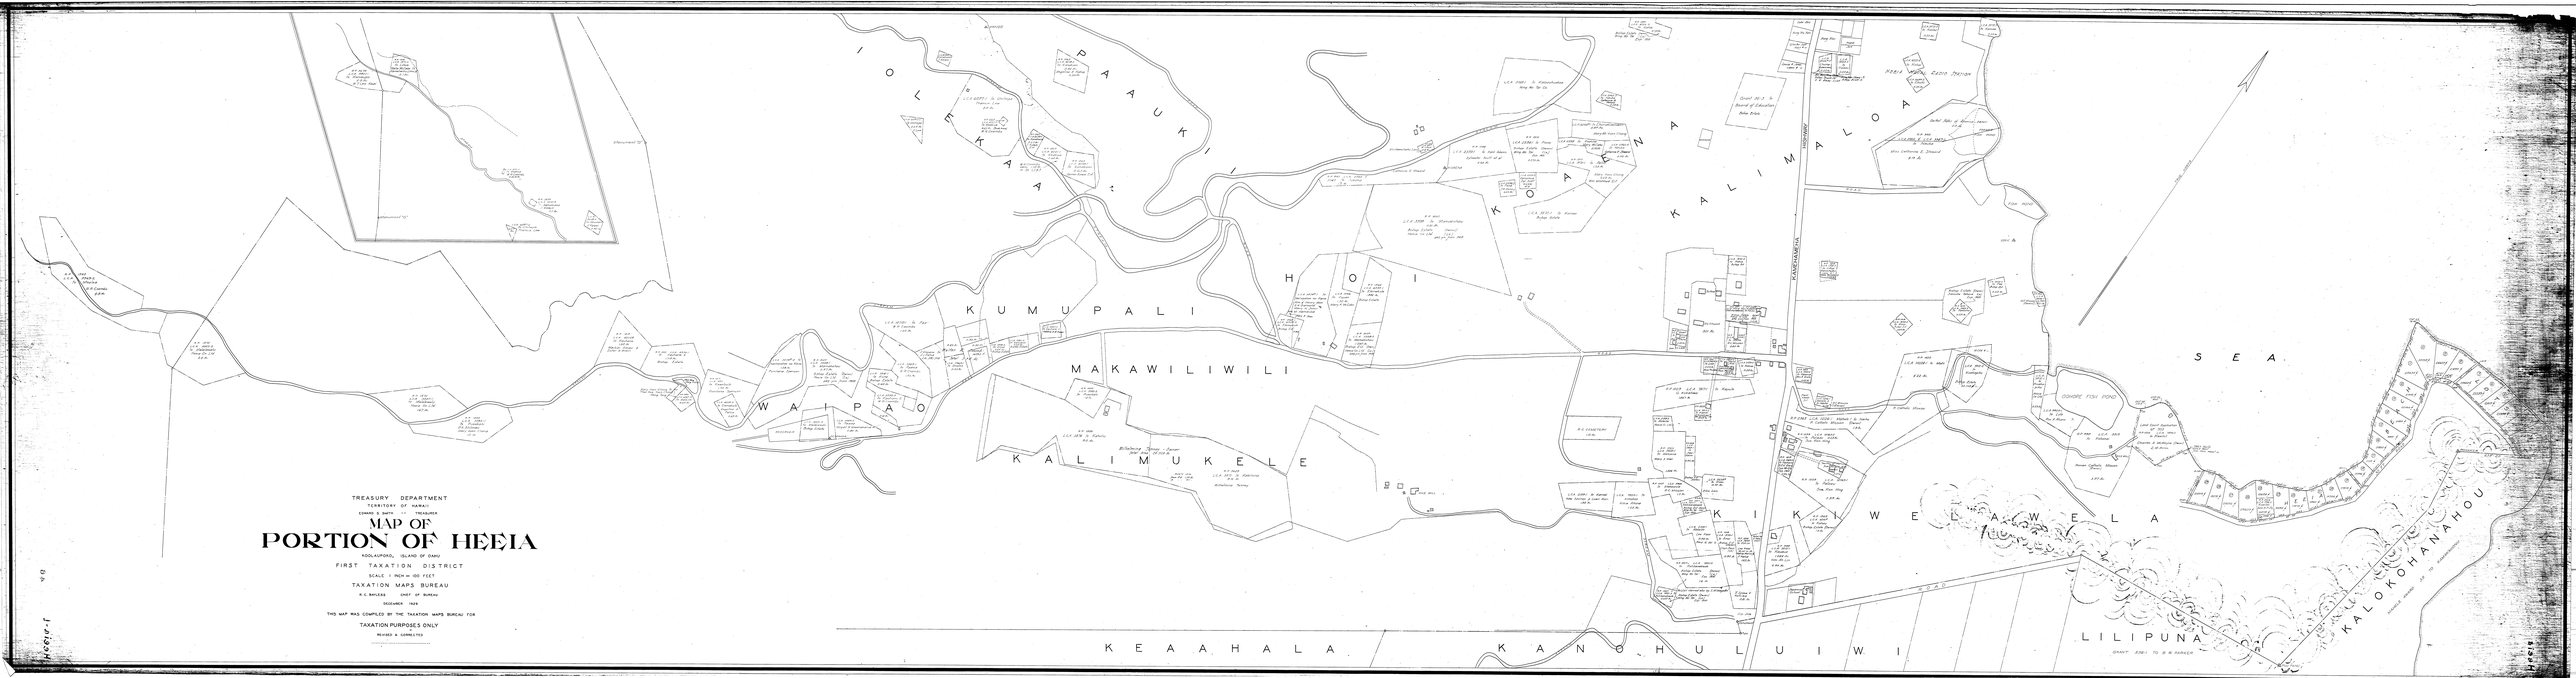
TREASURY DEPARTMENT
TERRITORY OF HAWAII
EDWARD D. SMITH ... TREASURER
MAP OF
PORTION OF HEEIA
KOOLAUPOKO, ISLAND OF OAHU
FIRST TAXATION DISTRICT
SCALE 1 INCH = 100 FEET
TAXATION MAPS BUREAU
R.C. BAILEY, CHIEF OF BUREAU
DECEMBER 1929
THIS MAP WAS COMPILED BY THE TAXATION MAPS BUREAU FOR
TAXATION PURPOSES ONLY
REVISED & CORRECTED
I-1929-1
P.A.
I O L E K A A
P A A U K I
K O A E N A
K A L I M A L O A
H O O I
K U M U P A L I
M A K A W I L I W I L I
W A I P A O
K A L I M U K E L E
K I K I W E L A W E L A
S E A
K A L O K O H A N A H O U
L I L I P U N A
K E A A H A L A
K A N O H U L U I W I
KAMEHAMEHA HIGHWAY
HEEIA RADIO STATION
OOHORE FISH POND
R.C. CEMETERY
Grant 3013 to Board of Education Bona Estate
Grant 3013 to Hawaiian Homes Commission
GRANT 3286 TO S. M. PARKER
Grant 3286 to S. M. Parker
Grant 3286 to Hawaiian Homes Commission
Grant 3286 to Hawaiian Homes Commission
Grant 3286 to Hawaiian Homes Commission