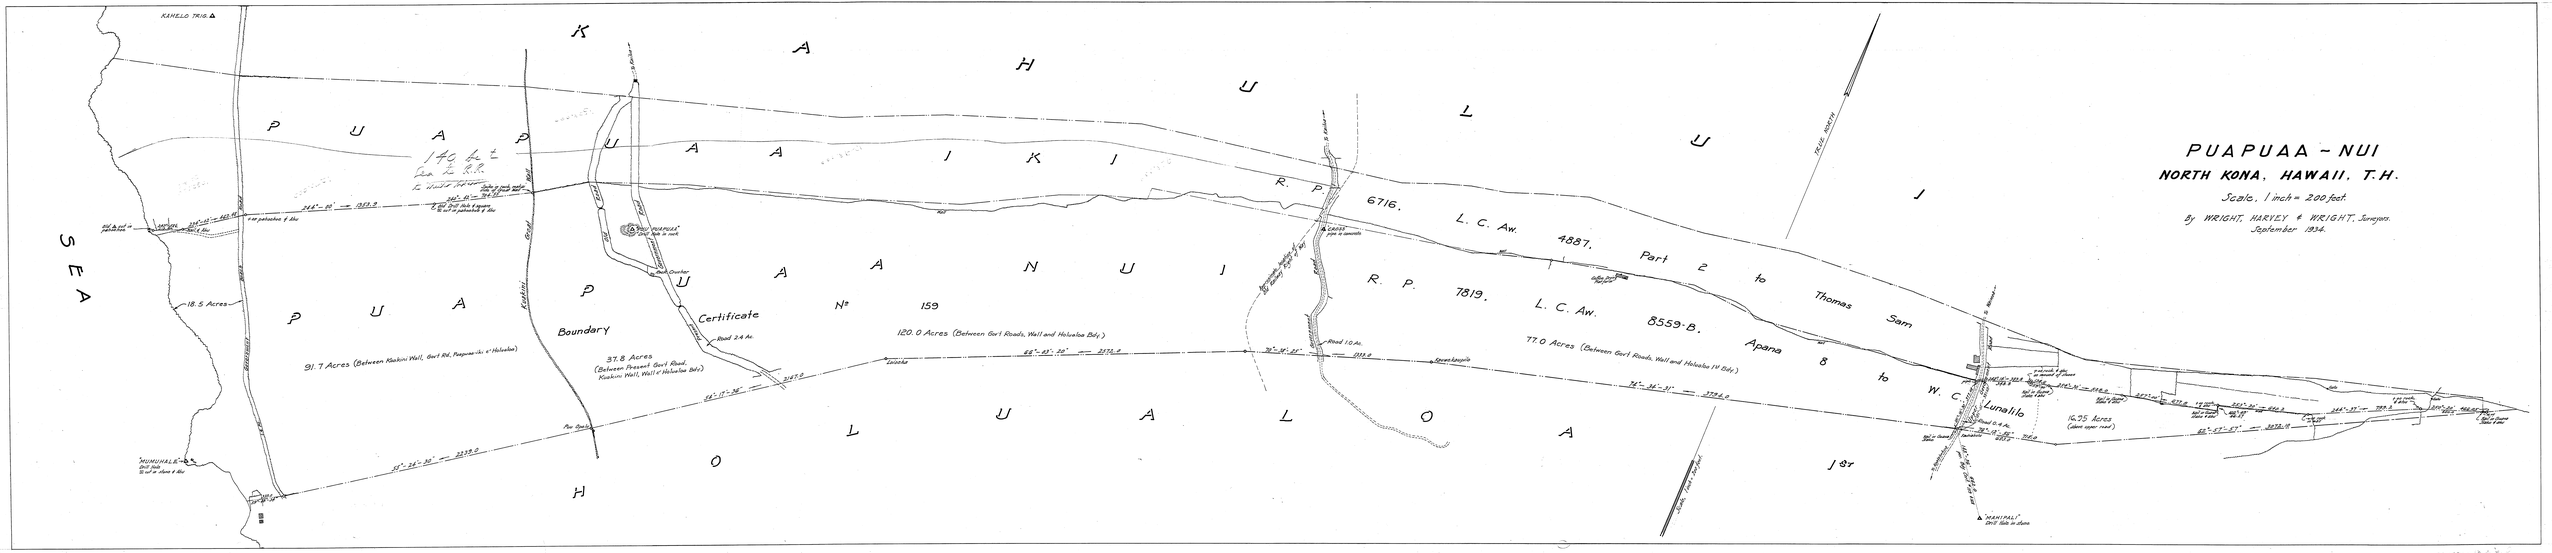
PUAPUAA - NUI
NORTH KONA, HAWAII, T.H.
Scale, 1 inch = 200 feet
By WRIGHT, HARVEY & WRIGHT, Surveyors.
September 1934.
KAHELO TRIG.
SEA
PUAPUAA
KAHULUJ
PUAPUAANUI
KAHULUALOA
Boundary
Certificate
No 159
R. P. 6716. L. C. Aw. 4887. Part 2 to Thomas Sam
R. P. 7819. L. C. Aw. 8559-B. Apana 8 to W. C. Lunalilo
91.7 Acres (Between Kaakini Well, Gov't Rd, Puapuaa Isl. & Hoheiaha)
37.8 Acres (Between Present Gov't Road, Kaakini Well, Well & Hoheiaha Bds)
120.0 Acres (Between Gov't Roads, Well and Hoheiaha Bds.)
77.0 Acres (Between Gov't Roads, Well and Hoheiaha Bds.)
16.95 Acres (above upper road)
18.5 Acres
Road 2.4 Ac.
Road 1.0 Ac.
Road 0.4 Ac.
"MUMUHALE" Grid Hub
"MANIPALI" Grid Hub
Grid Hub
Grid Hub