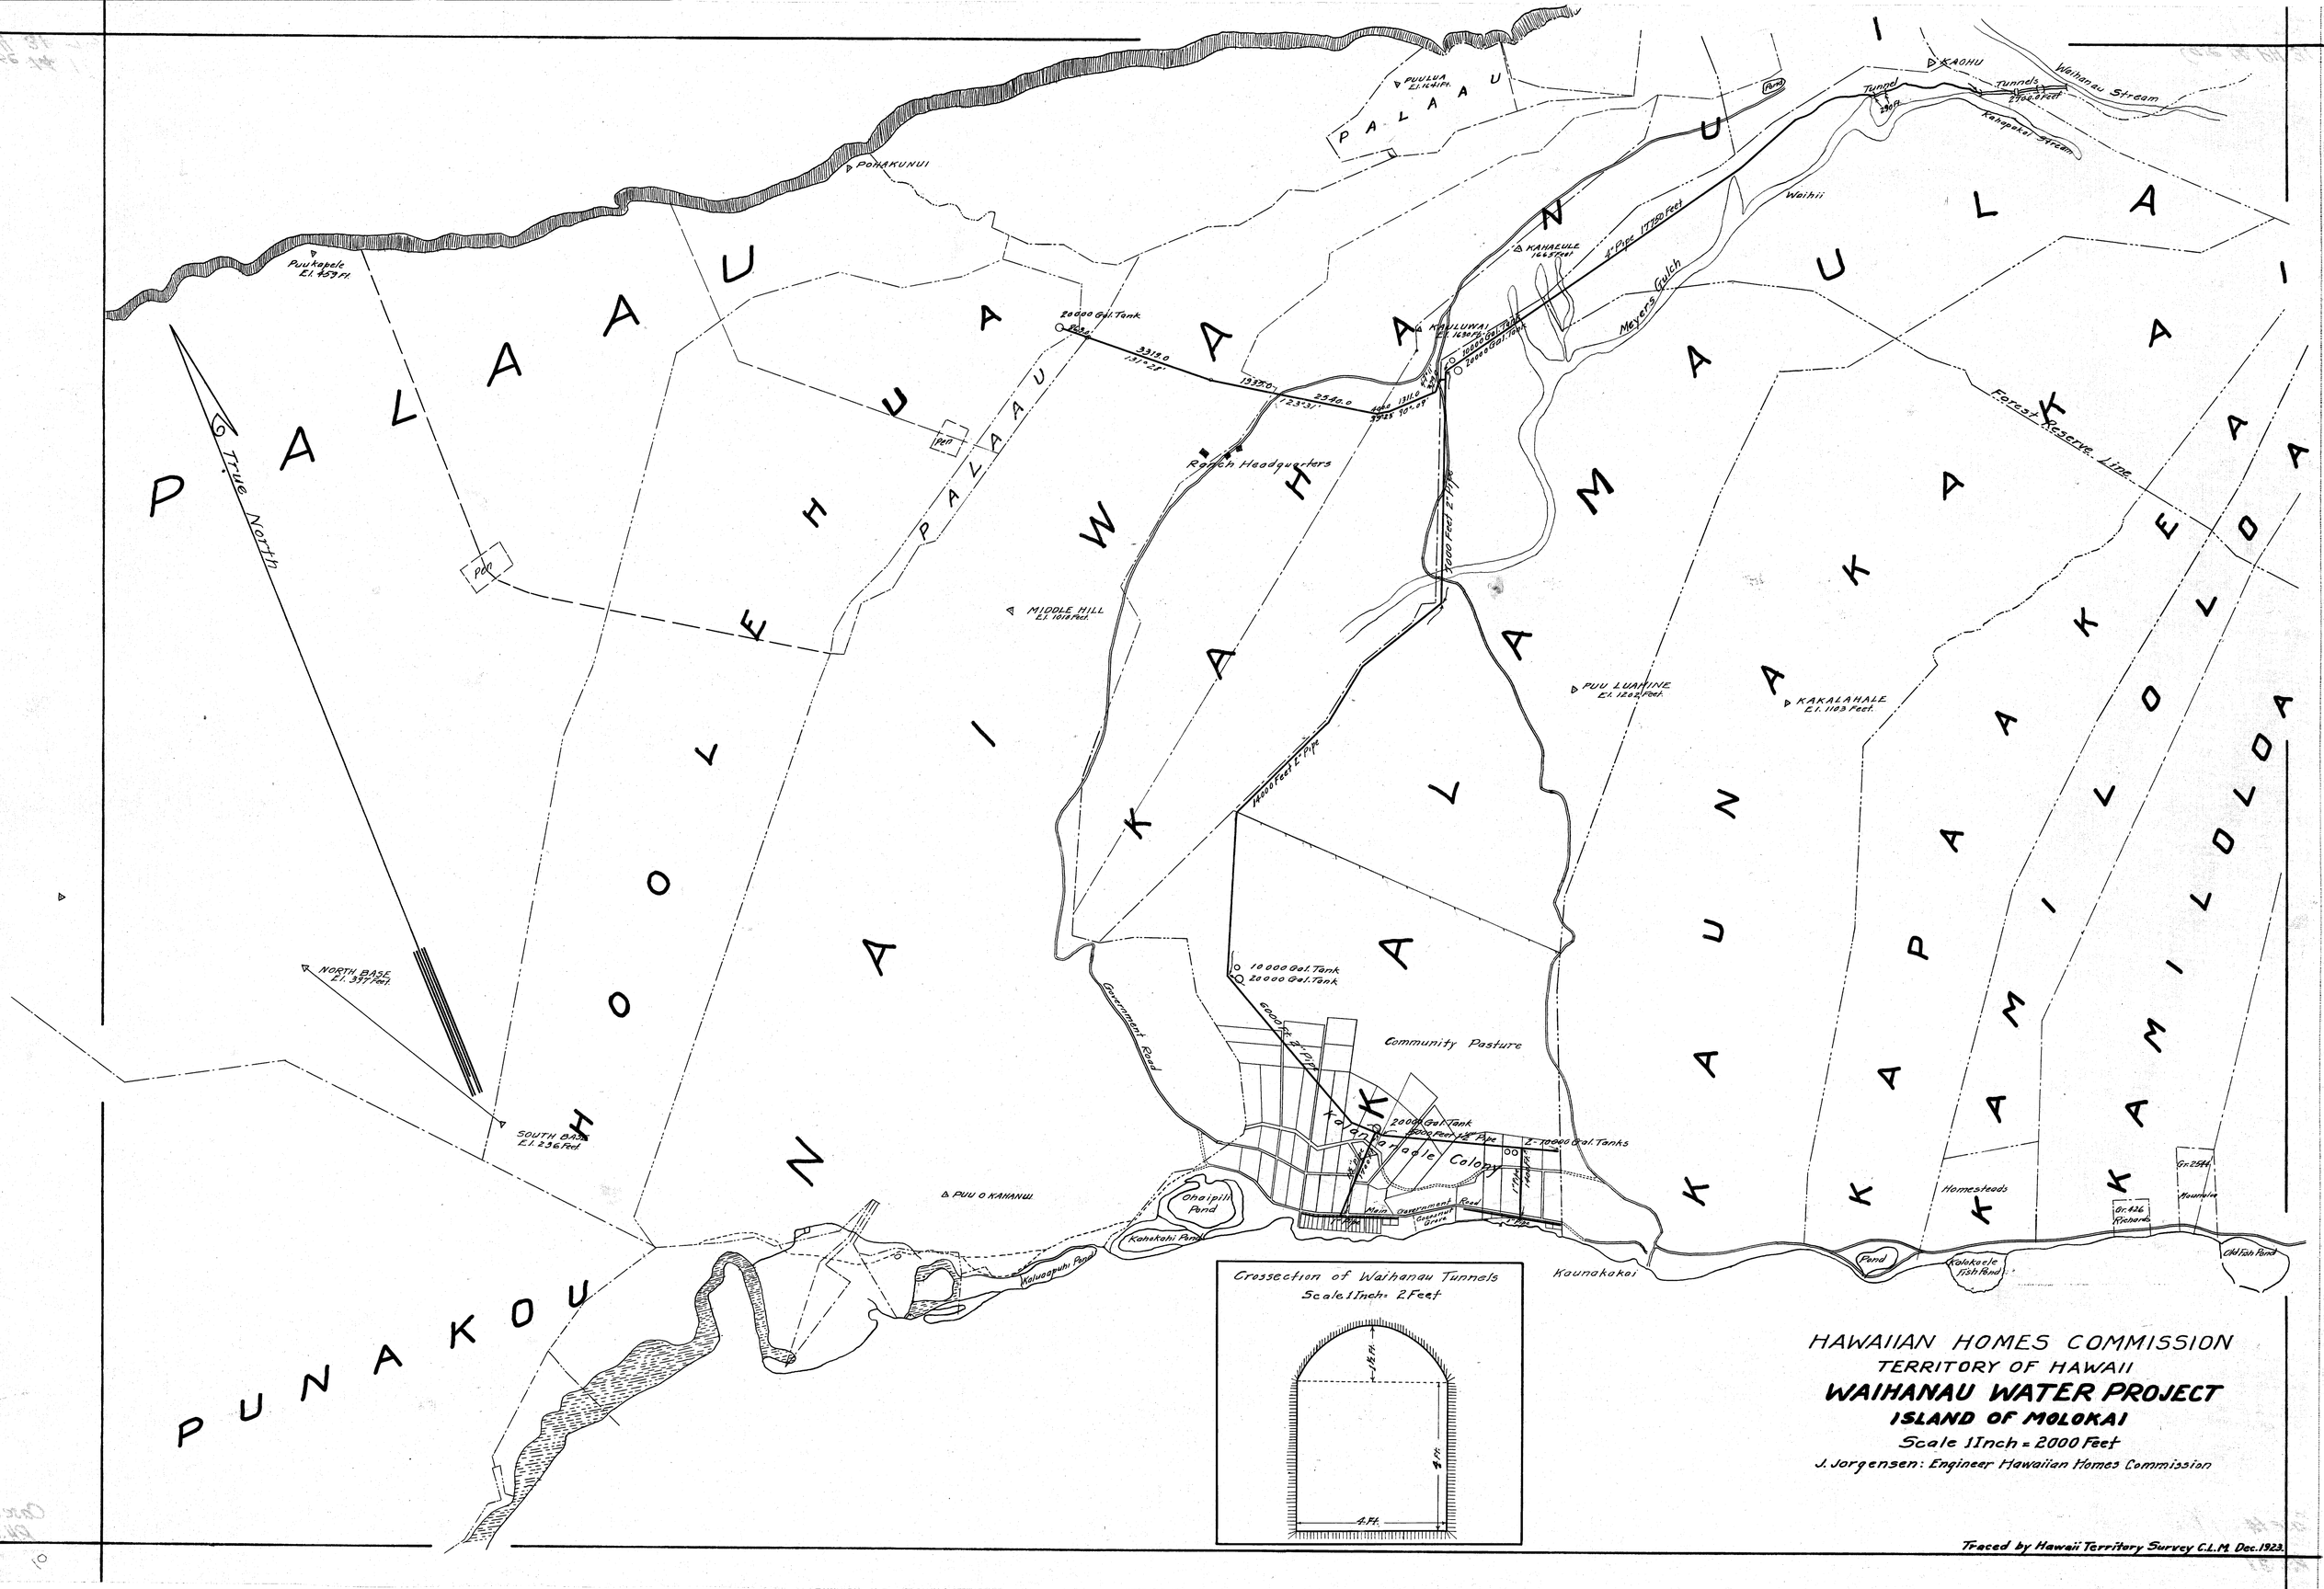
HAWAIIAN HOMES COMMISSION
TERRITORY OF HAWAII
WAIHANAU WATER PROJECT
ISLAND OF MOLOKAI
Scale 1 Inch = 2000 Feet
J. Jorgensen: Engineer Hawaiian Homes Commission
Crossection of Waihanau Tunnels
Scale 1 Inch = 2 Feet
18 Ft.
4 Ft.
4 Ft.
True North
NORTH BASE
El. 377 Feet
SOUTH BASE
El. 236 Feet
Puukapele
El. 459 Ft.
POHAKUNUI
PUULUA
El. 1640 Ft.
PALAAU
KAOHU
Tunnel
Waihanau Stream
Kahupekai Stream
Waihii
KAHAEULE
1463 Feet
4" Pipe 17750 Feet
Meyers Gulch
20000 Gal. Tank
3318.0
131°25'
1937.0
123°31'
2540.0
1311.0
70°09'
KAULUWAI
El. 1630 Ft.
10000 Gal. Tank
20000 Gal. Tank
5000 Feet 2" Pipe
Ranch Headquarters
MIDDLE HILL
El. 1018 Feet
14000 Feet 2" Pipe
PUU LUAHINE
El. 1200 Feet
KAKALAHALE
El. 1183 Feet
Forest Reserve Line
10000 Gal. Tank
20000 Gal. Tank
Government Road
Community Pasture
Kalaniana'ole Colony
2000 Gal. Tank
2-10000 Gal. Tanks
Main Government Road
Homesteads
Gr. 2544
Gr. 426 Richards
Kaunakakai
Pond
Kalokeele Fish Pond
Old Fish Pond
PUU O KAHANU
Ohaipili Pond
Kahakahi Pond
Kalwaguhi Pond
PUNAKOU
HOONANA
KAPAMILOA
KAMAKAOKALANI
KAMAKAOKALANI
KAMAKAOKALANI