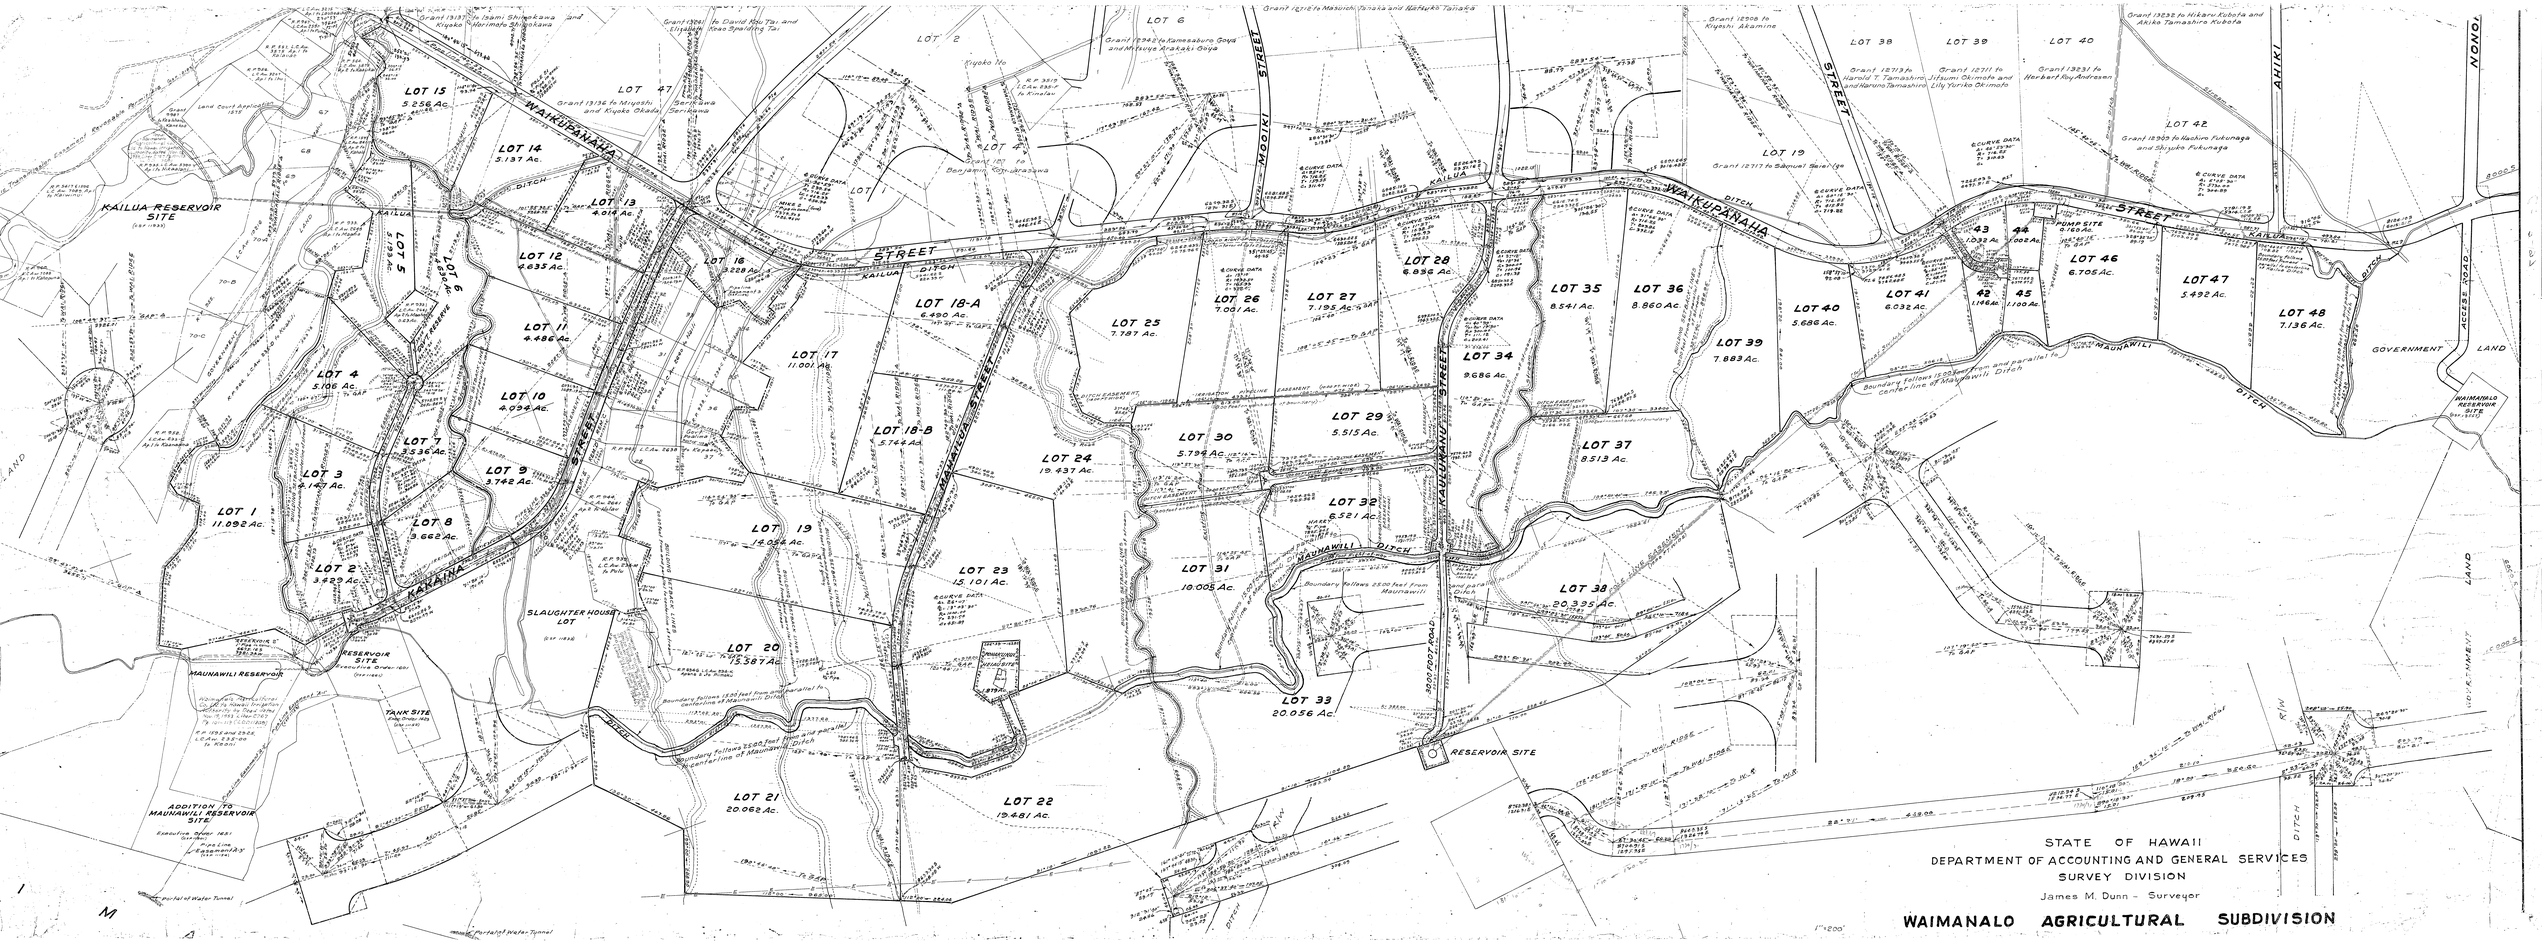
STATE OF HAWAII
DEPARTMENT OF ACCOUNTING AND GENERAL SERVICES
SURVEY DIVISION
James M. Dunn - Surveyor
WAIMANALO AGRICULTURAL SUBDIVISION
1"=200'
WAIKUPANAHA
KAILUA
KAHAHA
MAUNAWILI
STREET
DITCH
KAILUA-RESERVOIR SITE
MAUNAWILI RESERVOIR
ADDITION TO MAUNAWILI RESERVOIR SITE
SLAUGHTER HOUSE LOT
RESERVOIR SITE
TANK SITE
WAIMANALO RESERVOIR SITE
GOVERNMENT LAND
ACCESS ROAD
LOT 1 11.092 Ac.
LOT 2 3.429 Ac.
LOT 3 4.167 Ac.
LOT 4 5.106 Ac.
LOT 5
LOT 6 1.639 Ac.
LOT 7 3.536 Ac.
LOT 8 3.662 Ac.
LOT 9 3.742 Ac.
LOT 10 4.094 Ac.
LOT 11 4.486 Ac.
LOT 12 4.633 Ac.
LOT 13 4.014 Ac.
LOT 14 3.137 Ac.
LOT 15 5.256 Ac.
LOT 16 3.228 Ac.
LOT 17 11.001 Ac.
LOT 18-A 6.490 Ac.
LOT 18-B 5.764 Ac.
LOT 19 14.038 Ac.
LOT 20 15.387 Ac.
LOT 21 20.062 Ac.
LOT 22 19.481 Ac.
LOT 23 15.101 Ac.
LOT 24 19.437 Ac.
LOT 25 7.787 Ac.
LOT 26 7.001 Ac.
LOT 27 7.195 Ac.
LOT 28 6.836 Ac.
LOT 29 5.515 Ac.
LOT 30 5.798 Ac.
LOT 31 10.005 Ac.
LOT 32 6.521 Ac.
LOT 33 20.056 Ac.
LOT 34 9.686 Ac.
LOT 35 8.541 Ac.
LOT 36 8.860 Ac.
LOT 37 8.513 Ac.
LOT 38 20.395 Ac.
LOT 39 7.883 Ac.
LOT 40 5.686 Ac.
LOT 41 6.032 Ac.
LOT 42 1.198 Ac.
LOT 43 1.032 Ac.
LOT 44 1.002 Ac.
LOT 45 1.100 Ac.
LOT 46 6.705 Ac.
LOT 47 5.492 Ac.
LOT 48 7.136 Ac.
LOT 19 Grant 12717 to Samuel Seiselga
LOT 42 Grant 12969 to Kashiro Fukunaga and Shizuko Fukunaga
Grant 13232 to Hikaru Kubota and Akiko Tamashiro Kubota
Grant 12713 to Harold T. Tamashiro, Jitsuo Okimoto and Naruno Tamashiro
Grant 12711 to Lily Yuriko Okimoto
Grant 13231 to Herbert Roy Andresen
Grant 12508 to Kiyoshi Akamine
Grant 12918 to Masuichi Tanaka and Matsuko Tanaka
Grant 12942 to Kameaburu Goya and Mitsuye Kakaki Goya
Grant 13236 to Miyoshi and Kiyoko Okada Serikawa
Grant 13237 to Isami Shinekawa and Kiyoko Akimoto Shinekawa
Grant 13261 to David Kou Tai and Elizabeth Koso Spalding Tai
Boundary follows 15.00 feet from and parallel to centerline of Maunawili Ditch
Boundary follows 25.00 feet from and parallel to centerline of Maunawili Ditch
Boundary follows 25.00 feet from and parallel to centerline of Maunawili Ditch
Portal of Water Tunnel
3000 FOOT ROAD
AHIKI
NONO
RIM DITCH