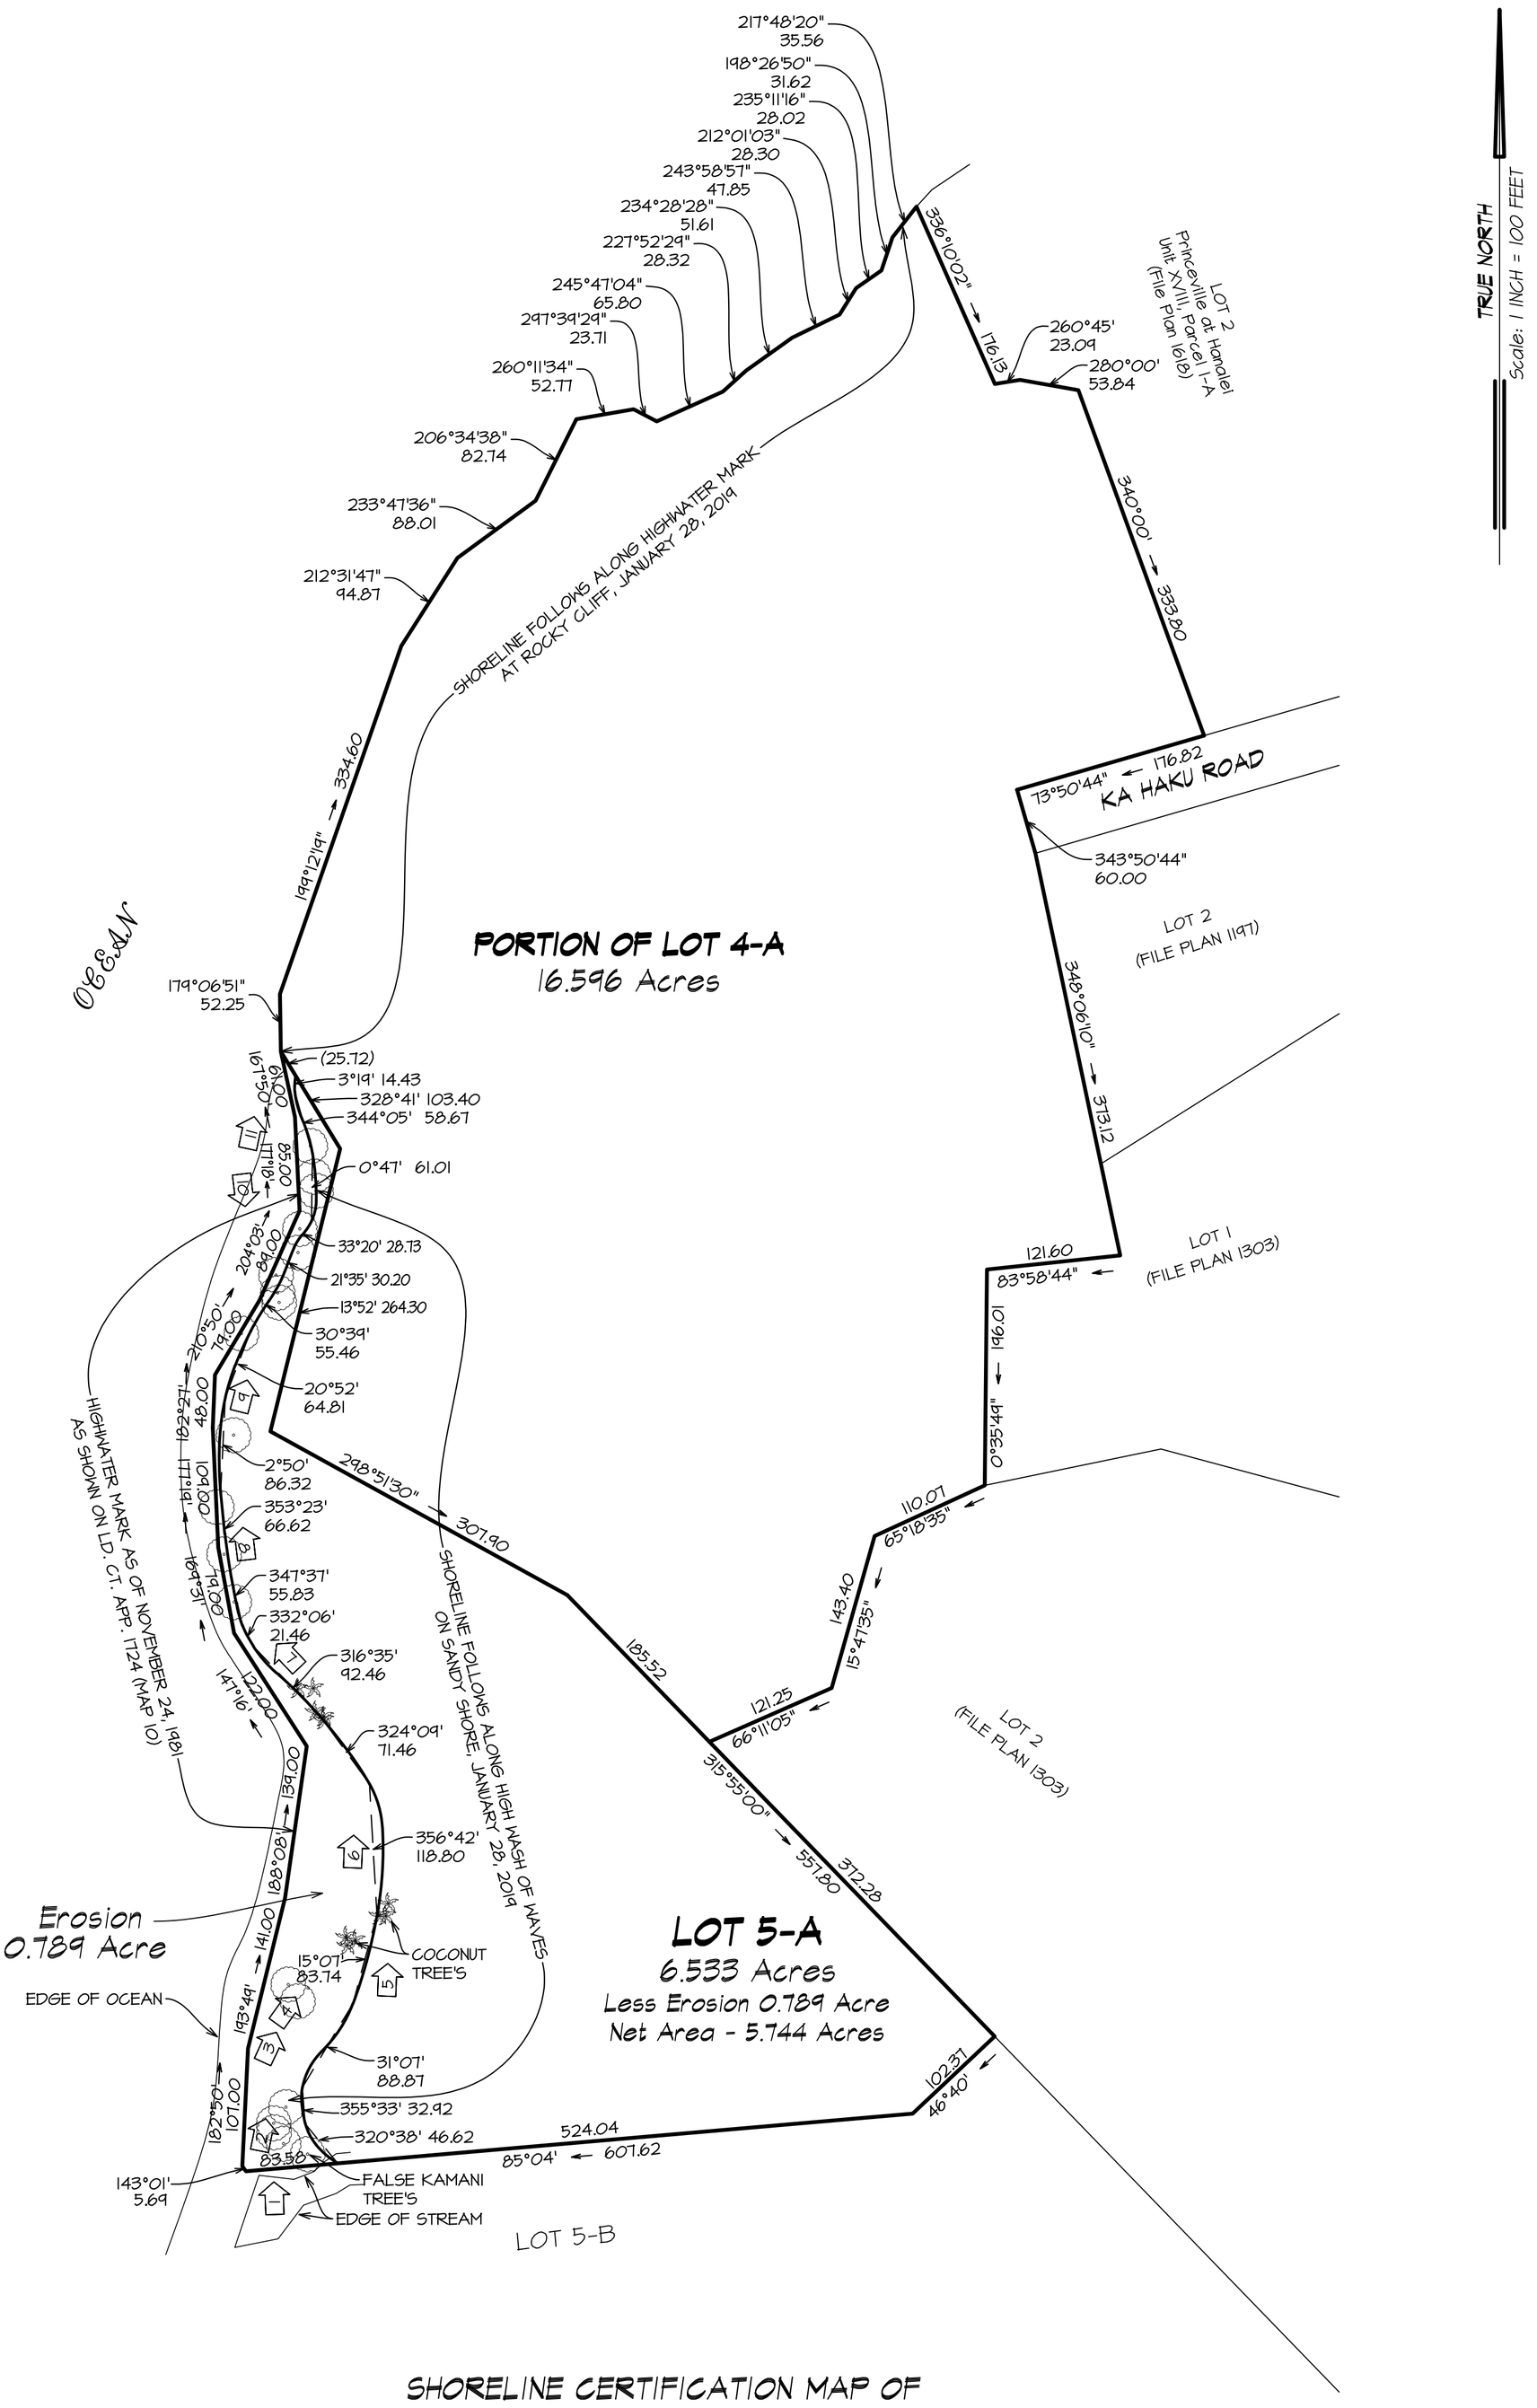

SHORELINE CERTIFICATION MAP OF

PORTION OF LOT 4-A

Being the consolidation of

Lot 4 of Princeville at Hanalei, Parcel 1-A, Unit IX, (File Plan 1187)

Lot 1 of Princeville at Hanalei, Parcel 1-A, Unit XVIII, (File Plan 1618)

and TMK: 5-4-04:29

and

LOT 5-A

Ld. Ct. App. 1724, Map 10

at Hanalei, Halelea, Kaua'i, Hawai'i

100 0 100 200 300

GRAPHIC SCALE IN FEET

PREPARED FOR:
SOF-XI KAUAI PV HOTEL L P
591 WEST PUTNAM AVE
GREENWICH, CT 06830

APRIL 2, 2019

NOTE:
1. FEATURES SHOWN HEREON PER FIELD CONDITIONS ON JANUARY 28, 2019.
2. ⧄ DENOTE LOCATION OF SHORELINE PHOTOGRAPH & NUMBER.

Honua Engineering, Inc.
P.O. Box 851 Hanalei, HI 96714 (808) 826-7256

BRIAN M. HENNESSY
LICENSED PROFESSIONAL LAND SURVEYOR
No. 14,484
HAWAII, U.S.A.

THIS MAP WAS PREPARED BY ME OR UNDER MY SUPERVISION

Brian Hennessy

BRIAN M. HENNESSY
Licensed Professional Land Surveyor
Certificate No. 14,484 EXP. 4/30/20

TMK:(4) 5-4-11:04 (LOT 4-A) & 5-4-04:35 (LOT 5-A)

PROJECT NO. 6212