LUCAS BRECKENRIDGE & ASSOCIATES, INC
P.O. Box 870 Kilauea, Kauai, Hawaii 96754
Phone: 808.245.9154 - Email: surveyor.zack@gmail.com - Web: www.kauaisurveying.com
Darren R. Breckenridge, PLS - Lucas Z. Breckenridge, PLS - William P. Breckenridge. PLS
LAND SURVEYING - ENGINEERING - MAPPING - GEODETIC CONSULTING

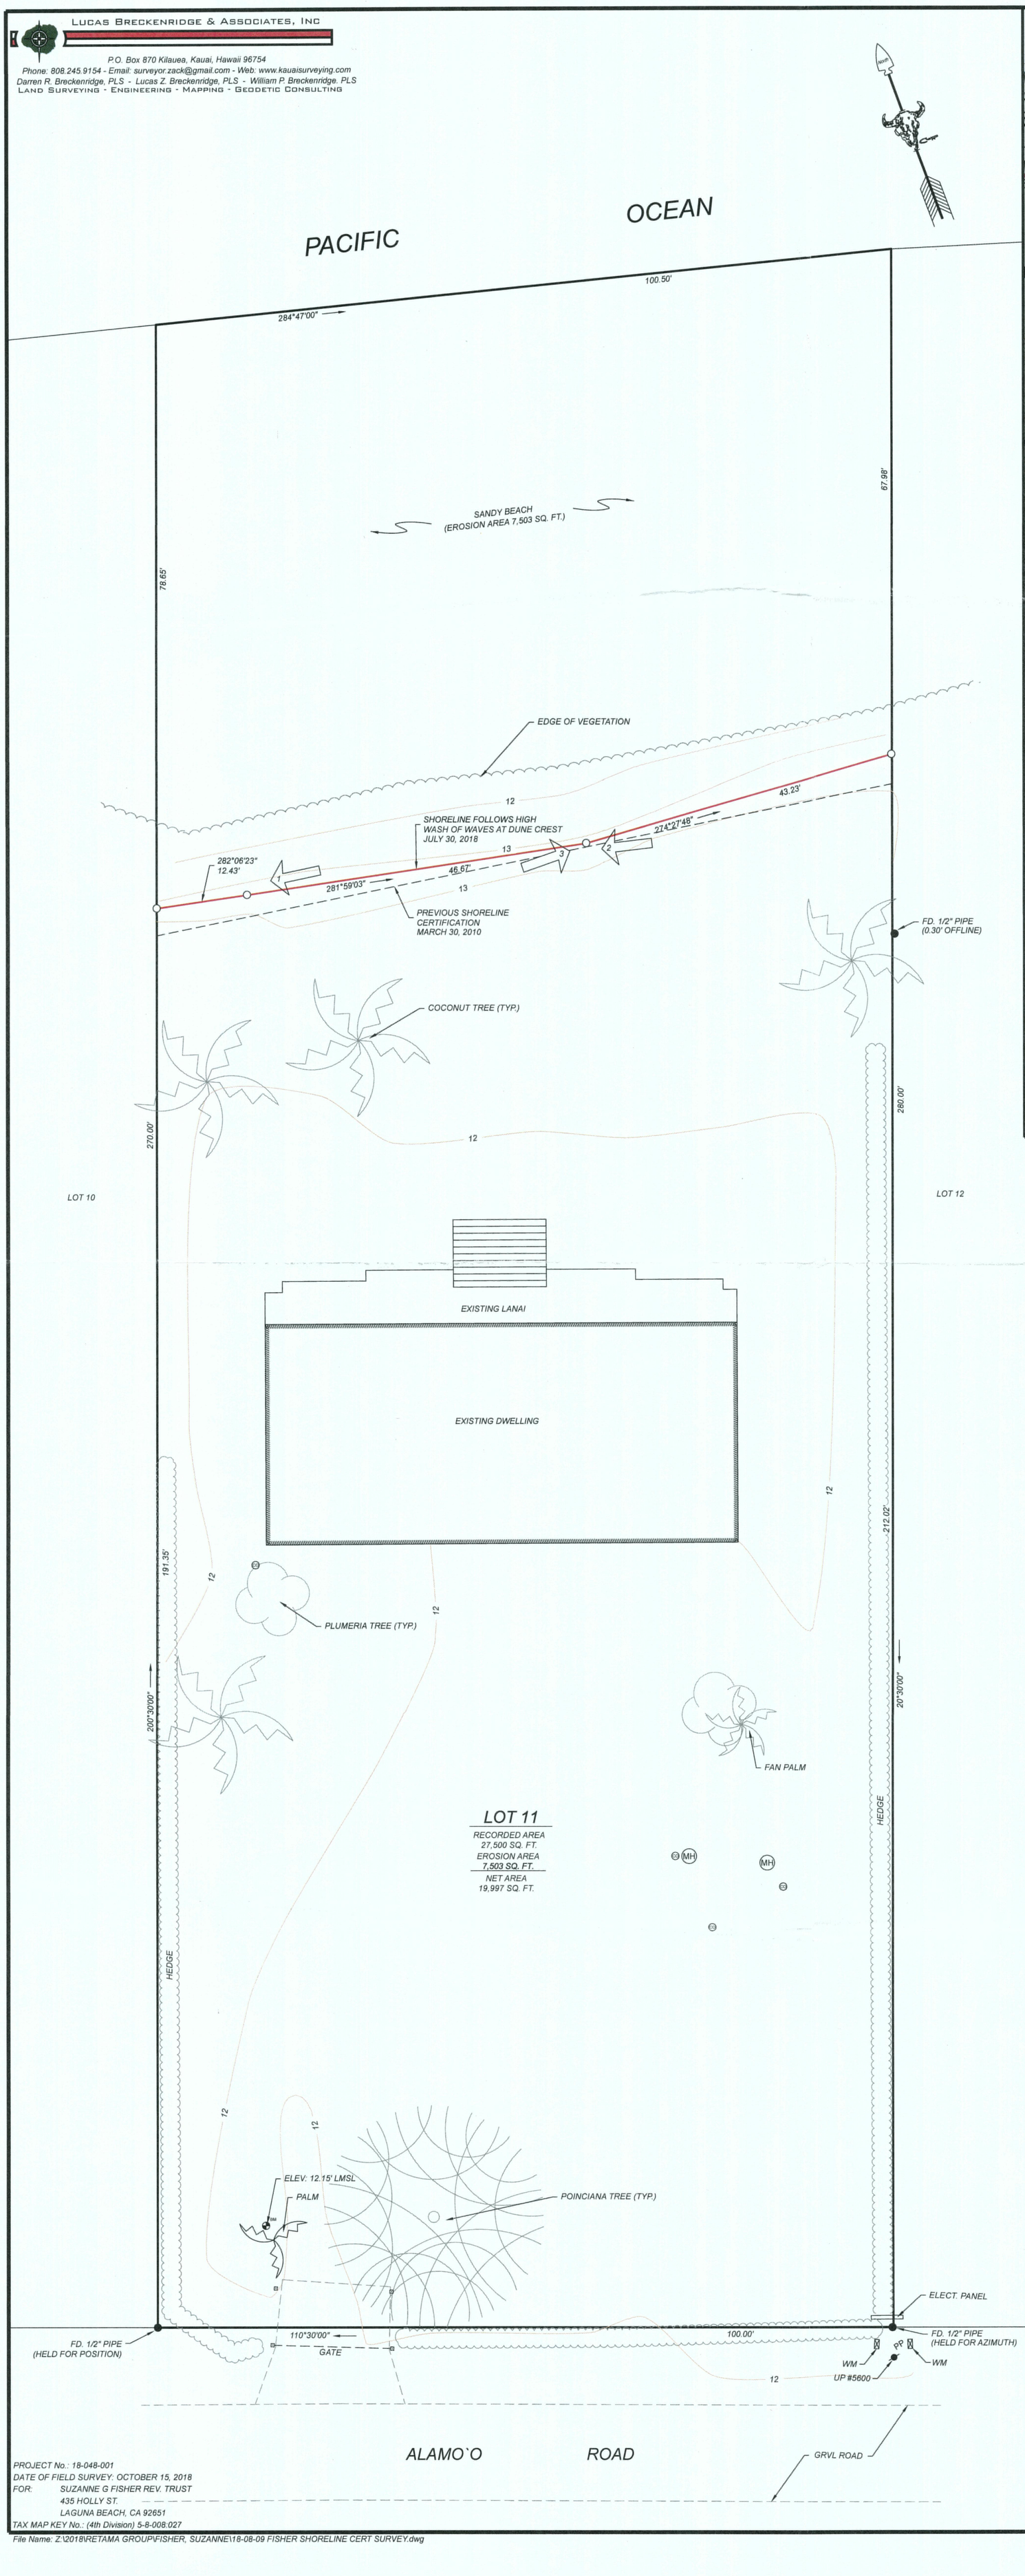

LOT 11

RECORDED AREA 27,500 SQ. FT.
EROSION AREA 7,503 SQ. FT.
NET AREA 19,997 SQ. FT.

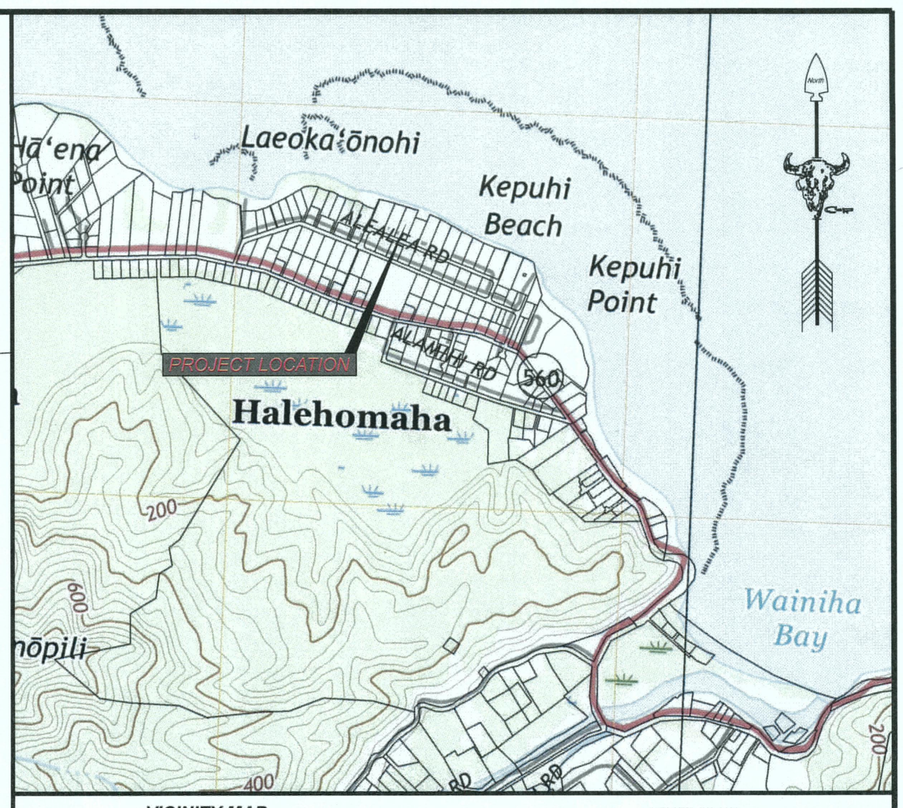

VICINITY MAP — NOT TO SCALE

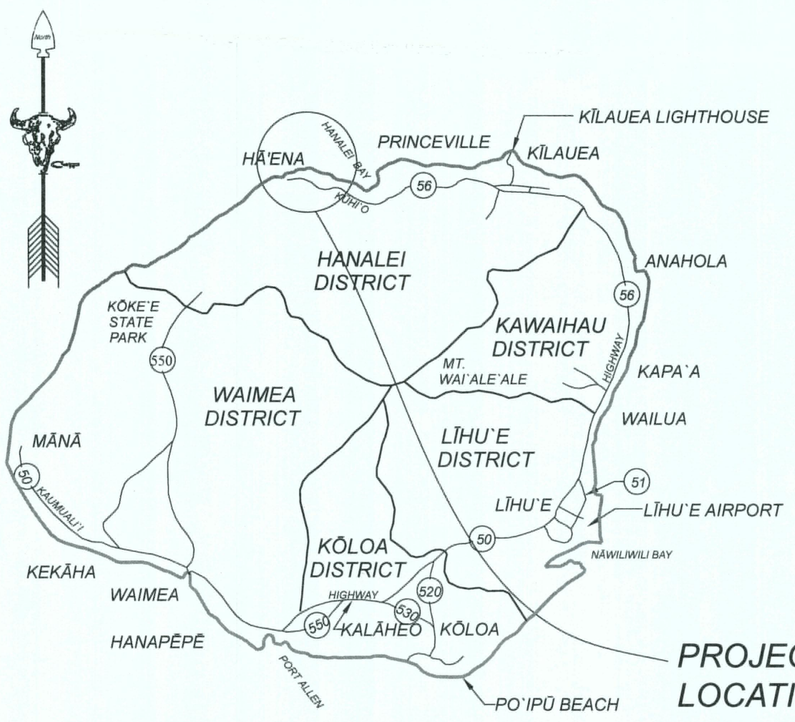

ISLAND OF KAUAI: — NOT TO SCALE

SHORELINE CERTIFICATION SURVEY OF LOT 11

WAINIHA HUI LAND
BEING A PORTION OF R.P. 7194
L. C. AW. 11216, AP. 5 TO M. KEKAUONOHI
AT WAINIHA, HANALEI, KAUAI, HAWAII
Tax Map Key: (4th Division) 5-8-008: Parcel 27

-10 0 10 20
SCALE: 1" = 10'

LEGEND

- FOUND 1/2" PIPE (OR AS NOTED)
- SET 1/2" PIPE WITH Y.P.C STAMPED "LZB, LS15958" (OR AS NOTED)
- SET 1/2" PIPE WITH P.P.C. STAMPED "CONTROL POINT"
- PHOTOGRAPH DIRECTION AND NUMBER
- (MH) SEPTIC TANK MANHOLE
- (EX) POWER VAULT

LUCAS Z. BRECKENRIDGE — LICENSED PROFESSIONAL LAND SURVEYOR NO. 15958 — HAWAII U.S.A.

Lucas Z. Breckenridge, PLS
Licensed Professional Land Surveyor
Lic. No. LS-15958 Exp. Date 04/30/2020
This work was prepared by me or under my supervision.

Notes:

1. The location, existence, size, depth, condition, capacity of any drainage systems, cesspool / septic tank system, sewer line, and utility lines on the property is not part of this map. The appropriate governmental agency and/or utility agencies should be contacted for this information.
2. Only improvements shown on this map have been field located (except as noted).
3. Map is based on monuments located in the field as shown on map.
4. Surveyor has made no investigative or independant search for easements of record, encumbrances, restrictive covenants, ownership title evidence, or any other facts that an accurate and current title search may disclose.
5. Elevations referenced to RM 55, "Top of fire hydrant on west side of Alealea Road near intersection with Kuhio Highway." Elevation : 13.72' LMSL

PROJECT No.: 18-048-001
DATE OF FIELD SURVEY: OCTOBER 15, 2018
FOR: SUZANNE G FISHER REV. TRUST
435 HOLLY ST.
LAGUNA BEACH, CA 92651
TAX MAP KEY No.: (4th Division) 5-8-008:027

File Name: Z:\2018\RETAMA GROUP\FISHER, SUZANNE\18-08-09 FISHER SHORELINE CERT SURVEY.dwg