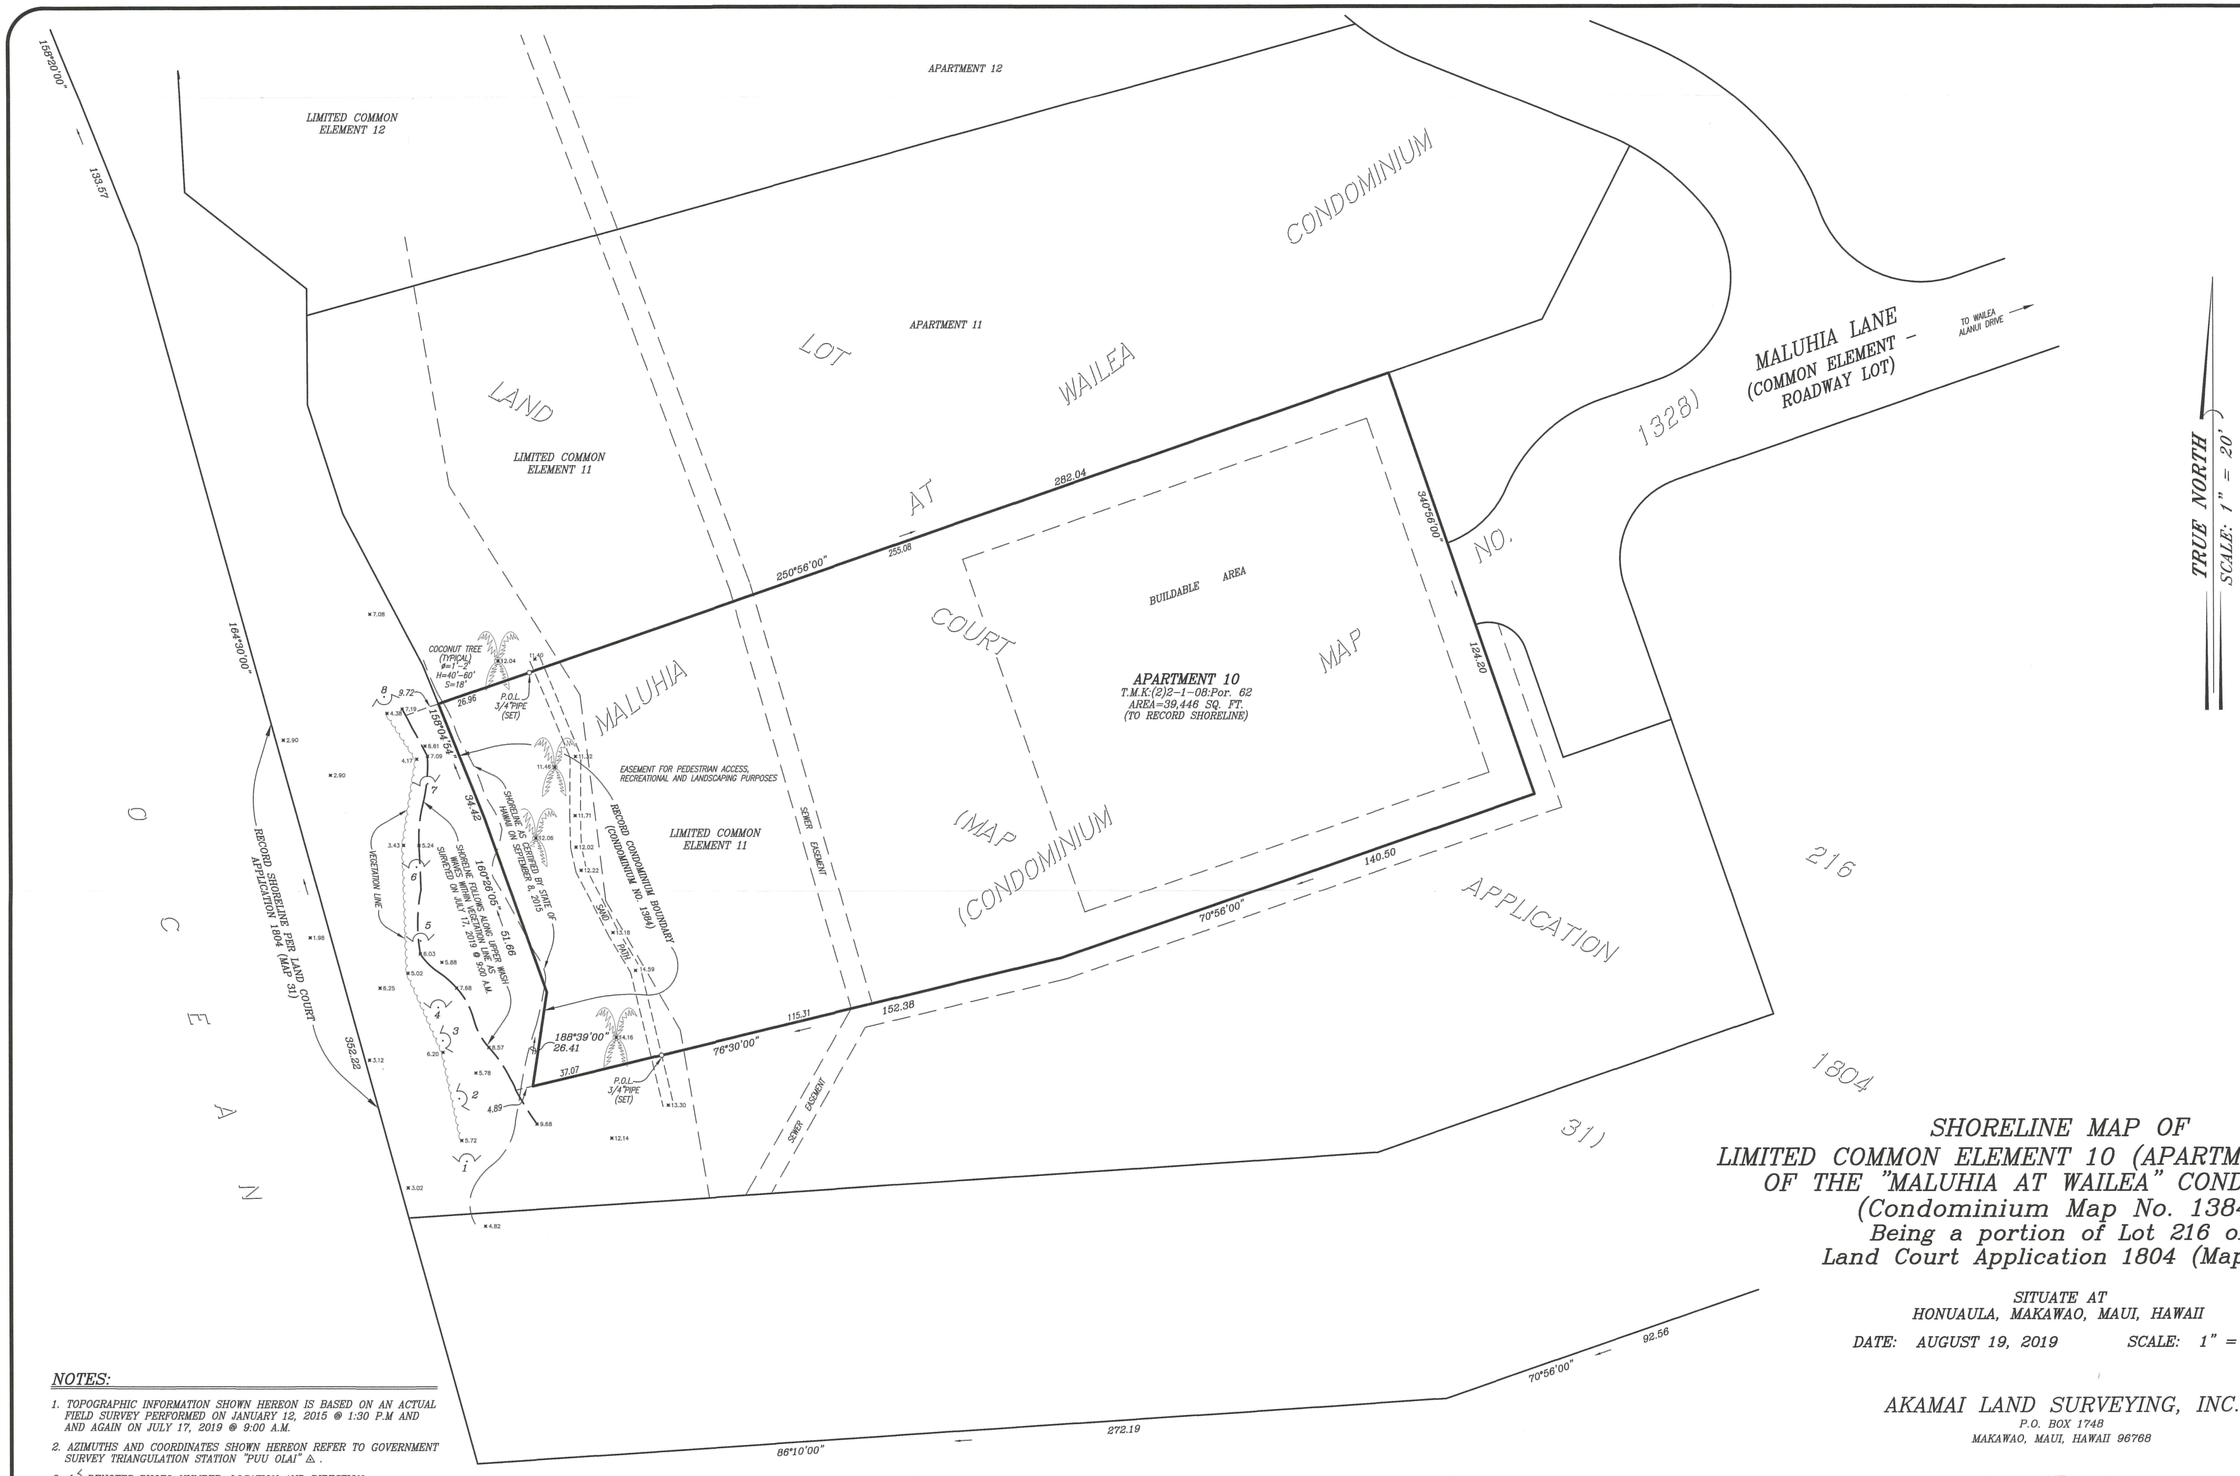

SHORELINE MAP OF LIMITED COMMON ELEMENT 10 (APARTMENT NO. 10) OF THE "MALUHIA AT WAILEA" CONDOMINIUM (Condominium Map No. 1384)

Being a portion of Lot 216 of Land Court Application 1804 (Map 31)

SITUATE AT
HONUAULA, MAKAWAO, MAUI, HAWAII

DATE: AUGUST 19, 2019 SCALE: 1" = 20'

AKAMAI LAND SURVEYING, INC.
P.O. BOX 1748
MAKAWAO, MAUI, HAWAII 96768

NOTES:

1. TOPOGRAPHIC INFORMATION SHOWN HEREON IS BASED ON AN ACTUAL FIELD SURVEY PERFORMED ON JANUARY 12, 2015 @ 1:30 P.M AND AND AGAIN ON JULY 17, 2019 @ 9:00 A.M.
2. AZIMUTHS AND COORDINATES SHOWN HEREON REFER TO GOVERNMENT SURVEY TRIANGULATION STATION "PUU OLAI" △ .
3. 1 ⟨ DENOTES PHOTO NUMBER, LOCATION AND DIRECTION
4. ELEVATIONS SHOWN HEREON ARE BASED ON ELEVATIONS PROVIDED TO THIS OFFICE FOR THE CONSTRUCTION OF MALUHIA AT WAILEA LAND COURT APPLICATION 1804 (MAP 31)

0 20 40 60 80 100
SCALE IN FEET

PROPERTY OWNER & ADDRESS:

LORI HUANG
35 MALUAKI LANE
KIHEI, HI 96753

SHERMAN DUDLEY DEPONTE
LICENSED PROFESSIONAL LAND SURVEYOR
No. 6960
HAWAII, U.S.A.

THIS WORK WAS DONE BY ME OR UNDER MY DIRECT SUPERVISION.

8/22/19

SHERMAN DUDLEY DEPONTE
LICENSED PROFESSIONAL LAND SURVEYOR
STATE OF HAWAII CERTIFICATE NO. 6960
EXPIRATION DATE: APRIL 30, 2020

T.M.K: (2) 2-1-08: POR. 62

SHEET 1 OF 1

JOB NO: 219255-SHORE-TK