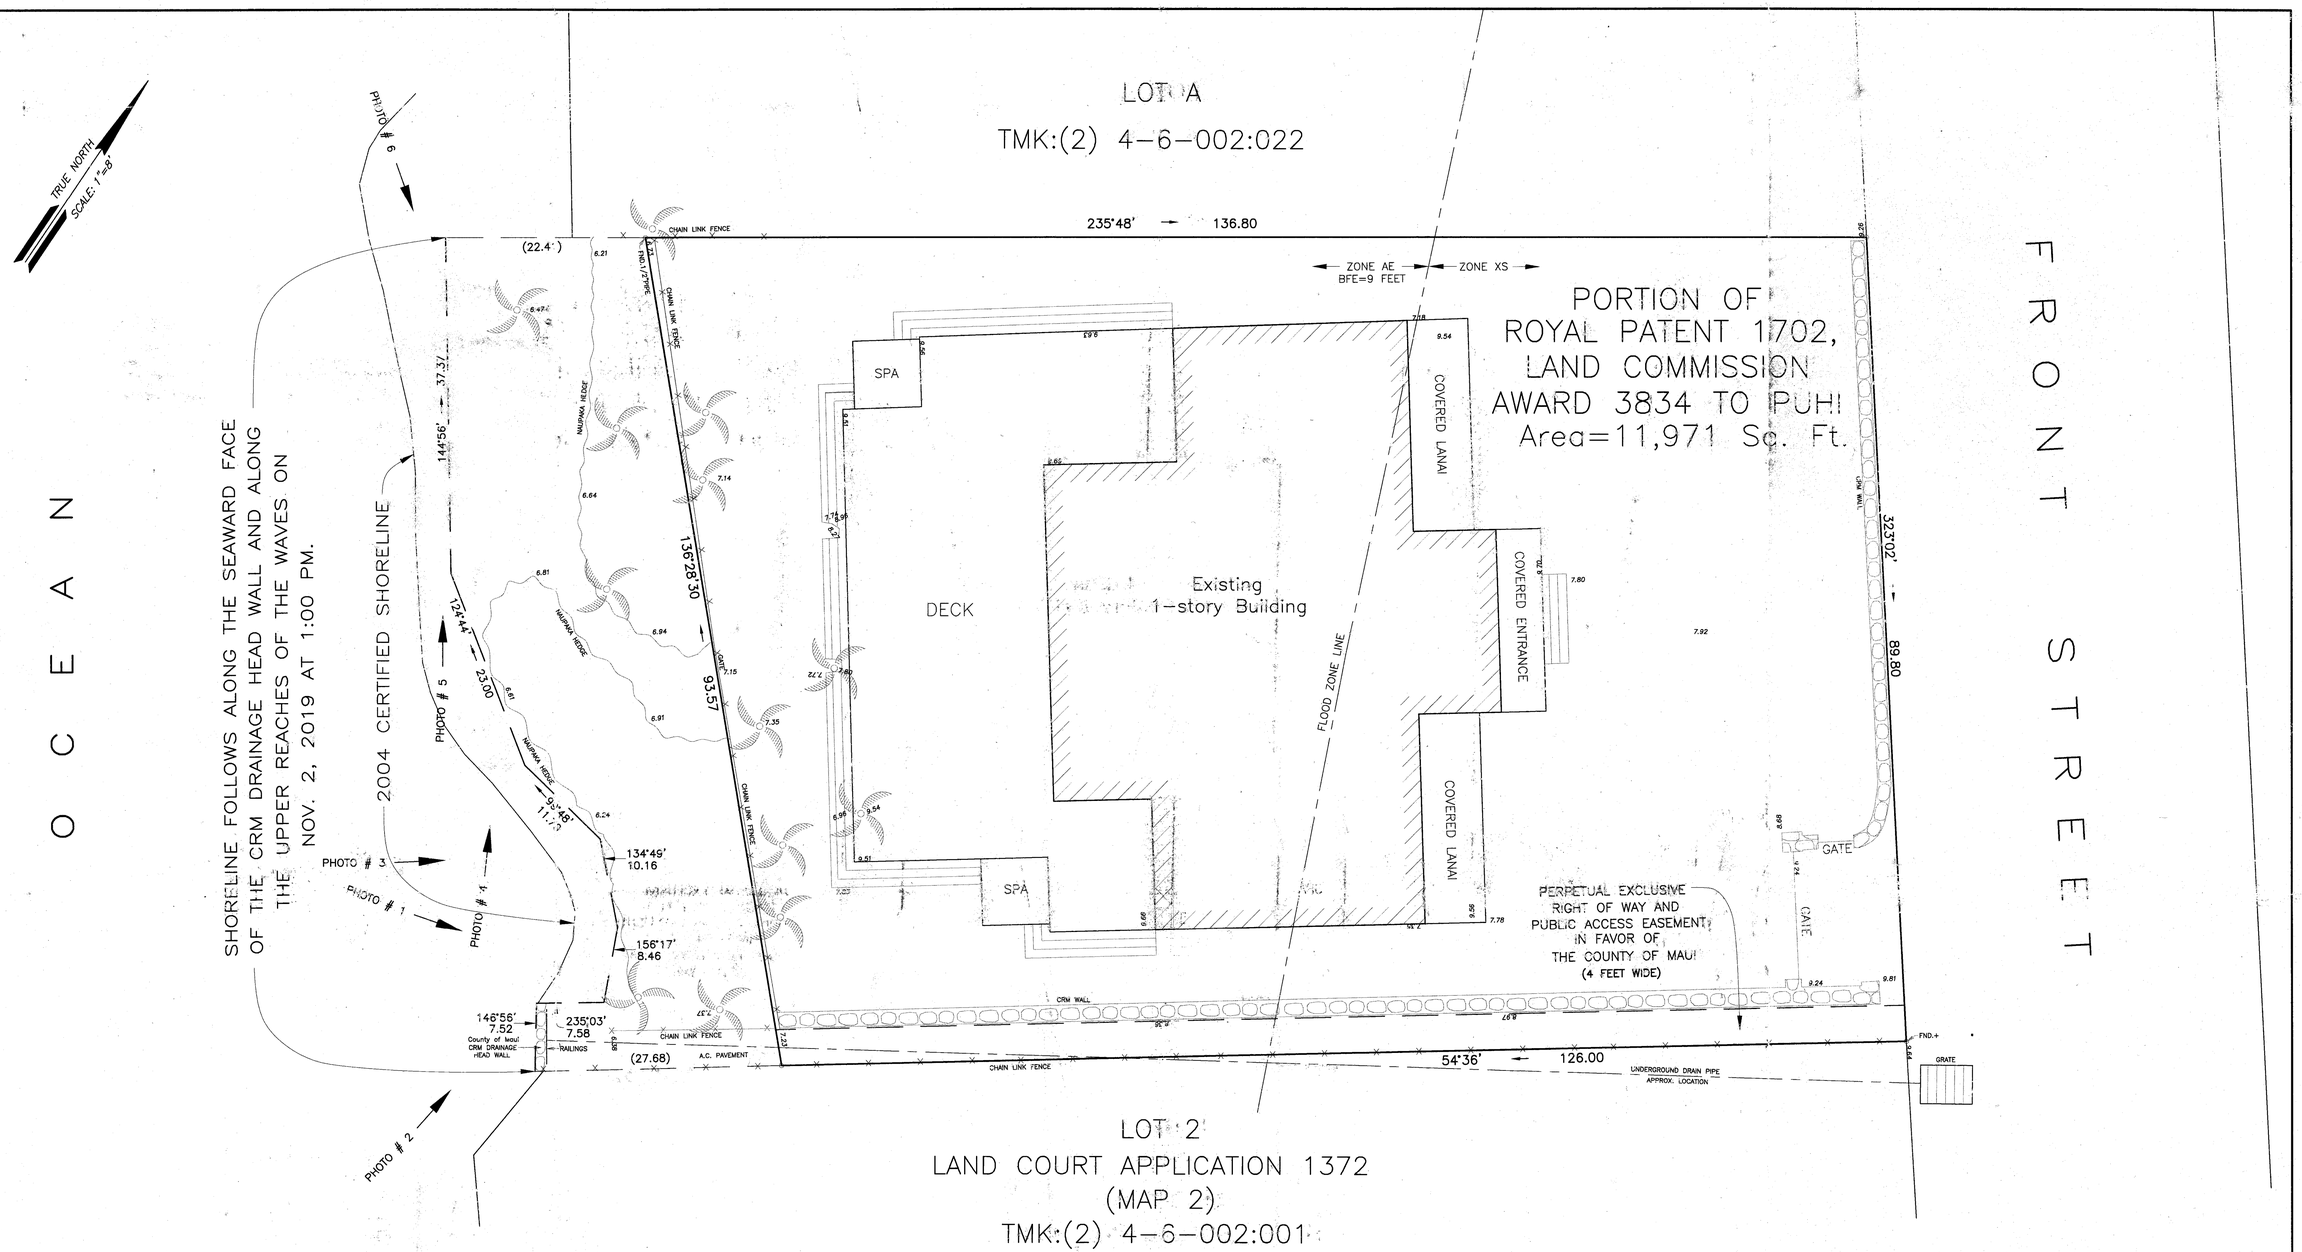

NOTES:

1. This map is based from a survey performed on Nov. 2, 2019.
2. Coordinates and azimuths are based from Triangulation Station "LAINA" and its meridian was established from found boundary monuments of this Lot and adjoining Lots.
3. Elevation is based from RM 21 of FEMA Bench Mark.
4. Topographic information shown on this map is for general reference only.
5. Flood information is based from FIRM panel No. 1500030362F index date 11/04/2015 FIRM panel effective date 9/12/2012.

TMK:(2) 4-6-002:002

8 0 8 24

Scale 1" = 8 ft

Property Address:
409 Front St.
Lahaina, HI 96761

Owner:
Smith Family Trust
15481 Blackberry Hill Rd.
Los Gatos CA 95030

LEGEND:
=COCONUT

PREPARED BY:
VALENCIA LAND SURVEYING
P.O. Box 546
LAHAINA, MAUI, HAWAII 96767
808-661-3257

This work was prepared by me or under my direct supervision.
VALENCIA LAND SURVEYING
Arthur P. Valencia 11/26/2019
ARTHUR P. VALENCIA
Licensed Professional Land Surveyor
State of Hawaii Certificate No. 10026
Exp. Date: 4-30-20

ARTHUR P. VALENCIA
LICENSED PROFESSIONAL LAND SURVEYOR
No. 10026
HAWAII, U.S.A.

SHORELINE SURVEY MAP
PORTION OF
ROYAL PATENT 1702,
LAND COMMISSION
AWARD 3834 TO PUHI

TMK:(2) 4-6-002:002

Lahaina, Maui, Hawaii