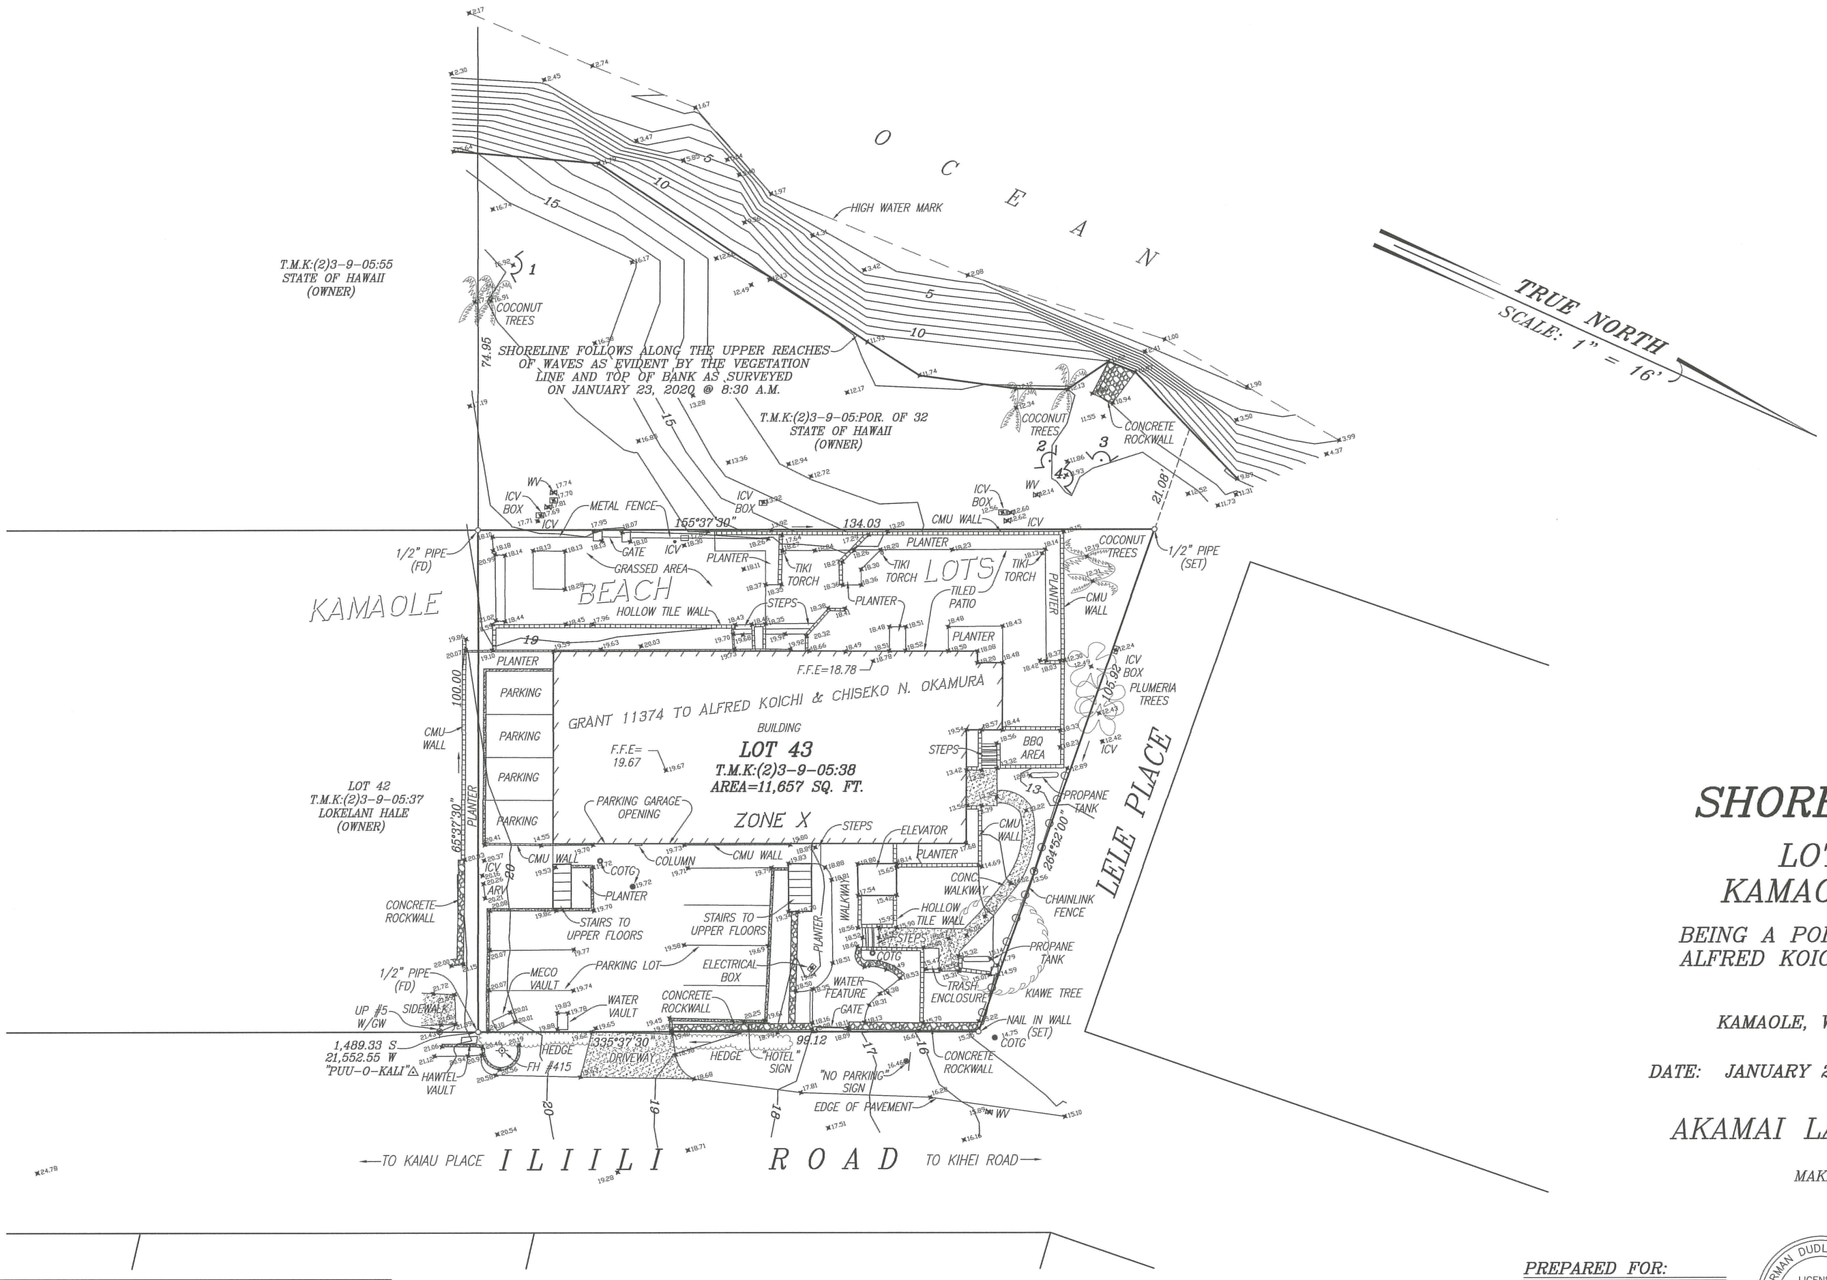

SHORELINE MAP OF

LOT 43 OF THE KAMAOLE BEACH LOTS

BEING A PORTION OF GRANT 11374 TO ALFRED KOICHI AND CHISEKO OKAMURA

SITUATE AT
KAMAOLE, WAILUKU(KULA), MAUI, HAWAII

DATE: JANUARY 28, 2020 SCALE: 1" = 16'

AKAMAI LAND SURVEYING, INC.
P.O. BOX 1748
MAKAWAO, MAUI, HAWAII 96768

NOTES:

1. TOPOGRAPHIC INFORMATION SHOWN HEREON IS BASED ON AN ACTUAL FIELD SURVEY PERFORMED ON DECEMBER 20, 2016, JANUARY 12 & 19, 2017, AND AGAIN ON NOVEMBER 4, 2019 AND JANUARY 23, 2020 @ 8:30 A.M.
2. AZIMUTHS AND COORDINATES SHOWN HEREON ARE BASED ON RECORD INFORMATION AND REFER TO GOVERNMENT SURVEY TRIANGULATION STATION "PUU-O-KALI" △ .
3. OWNERS OF ADJOINING PROPERTIES TAKEN FROM COUNTY OF MAUI REAL PROPERTY ASSESSMENT RECORDS.
4. FLOOD ZONES AND FLOOD ZONE ELEVATIONS SHOWN HEREON ARE BASED ON FIRM MAP 150003-0588G, DATED NOVEMBER 4, 2015 AND INDEX MAP DATED NOVEMBER 4, 2015.
5. ELEVATIONS SHOWN HEREON ARE BASED ON THE NEWLY REVISED BENCH MARK U.S.G.S. #R22. ELEVATION TAKEN AS 14.89 FEET ABOVE MEAN SEA LEVEL.
6. 1 DENOTES PHOTO NUMBER, LOCATION AND DIRECTION

0 16 32 48 64 80
SCALE IN FEET

PREPARED FOR:
PUNAHOA APARTMENTS AOAO
2142 ILIILI ROAD
KIHEI, HAWAII 96753

SHERMAN DUDLEY DEPONTE
LICENSED PROFESSIONAL LAND SURVEYOR
No. 6960
HAWAII, U.S.A.

THIS WORK WAS DONE BY ME OR UNDER MY DIRECT SUPERVISION.
29 JAN 20
SHERMAN DUDLEY DEPONTE
LICENSED PROFESSIONAL LAND SURVEYOR
STATE OF HAWAII CERTIFICATE NO. 6960
EXPIRATION DATE: APRIL 30, 2020

T.M.K: (2)3-9-05:38

SHEET 1 OF 1

JOB NO. 219408-TOPO-SHORE-WN.DWG