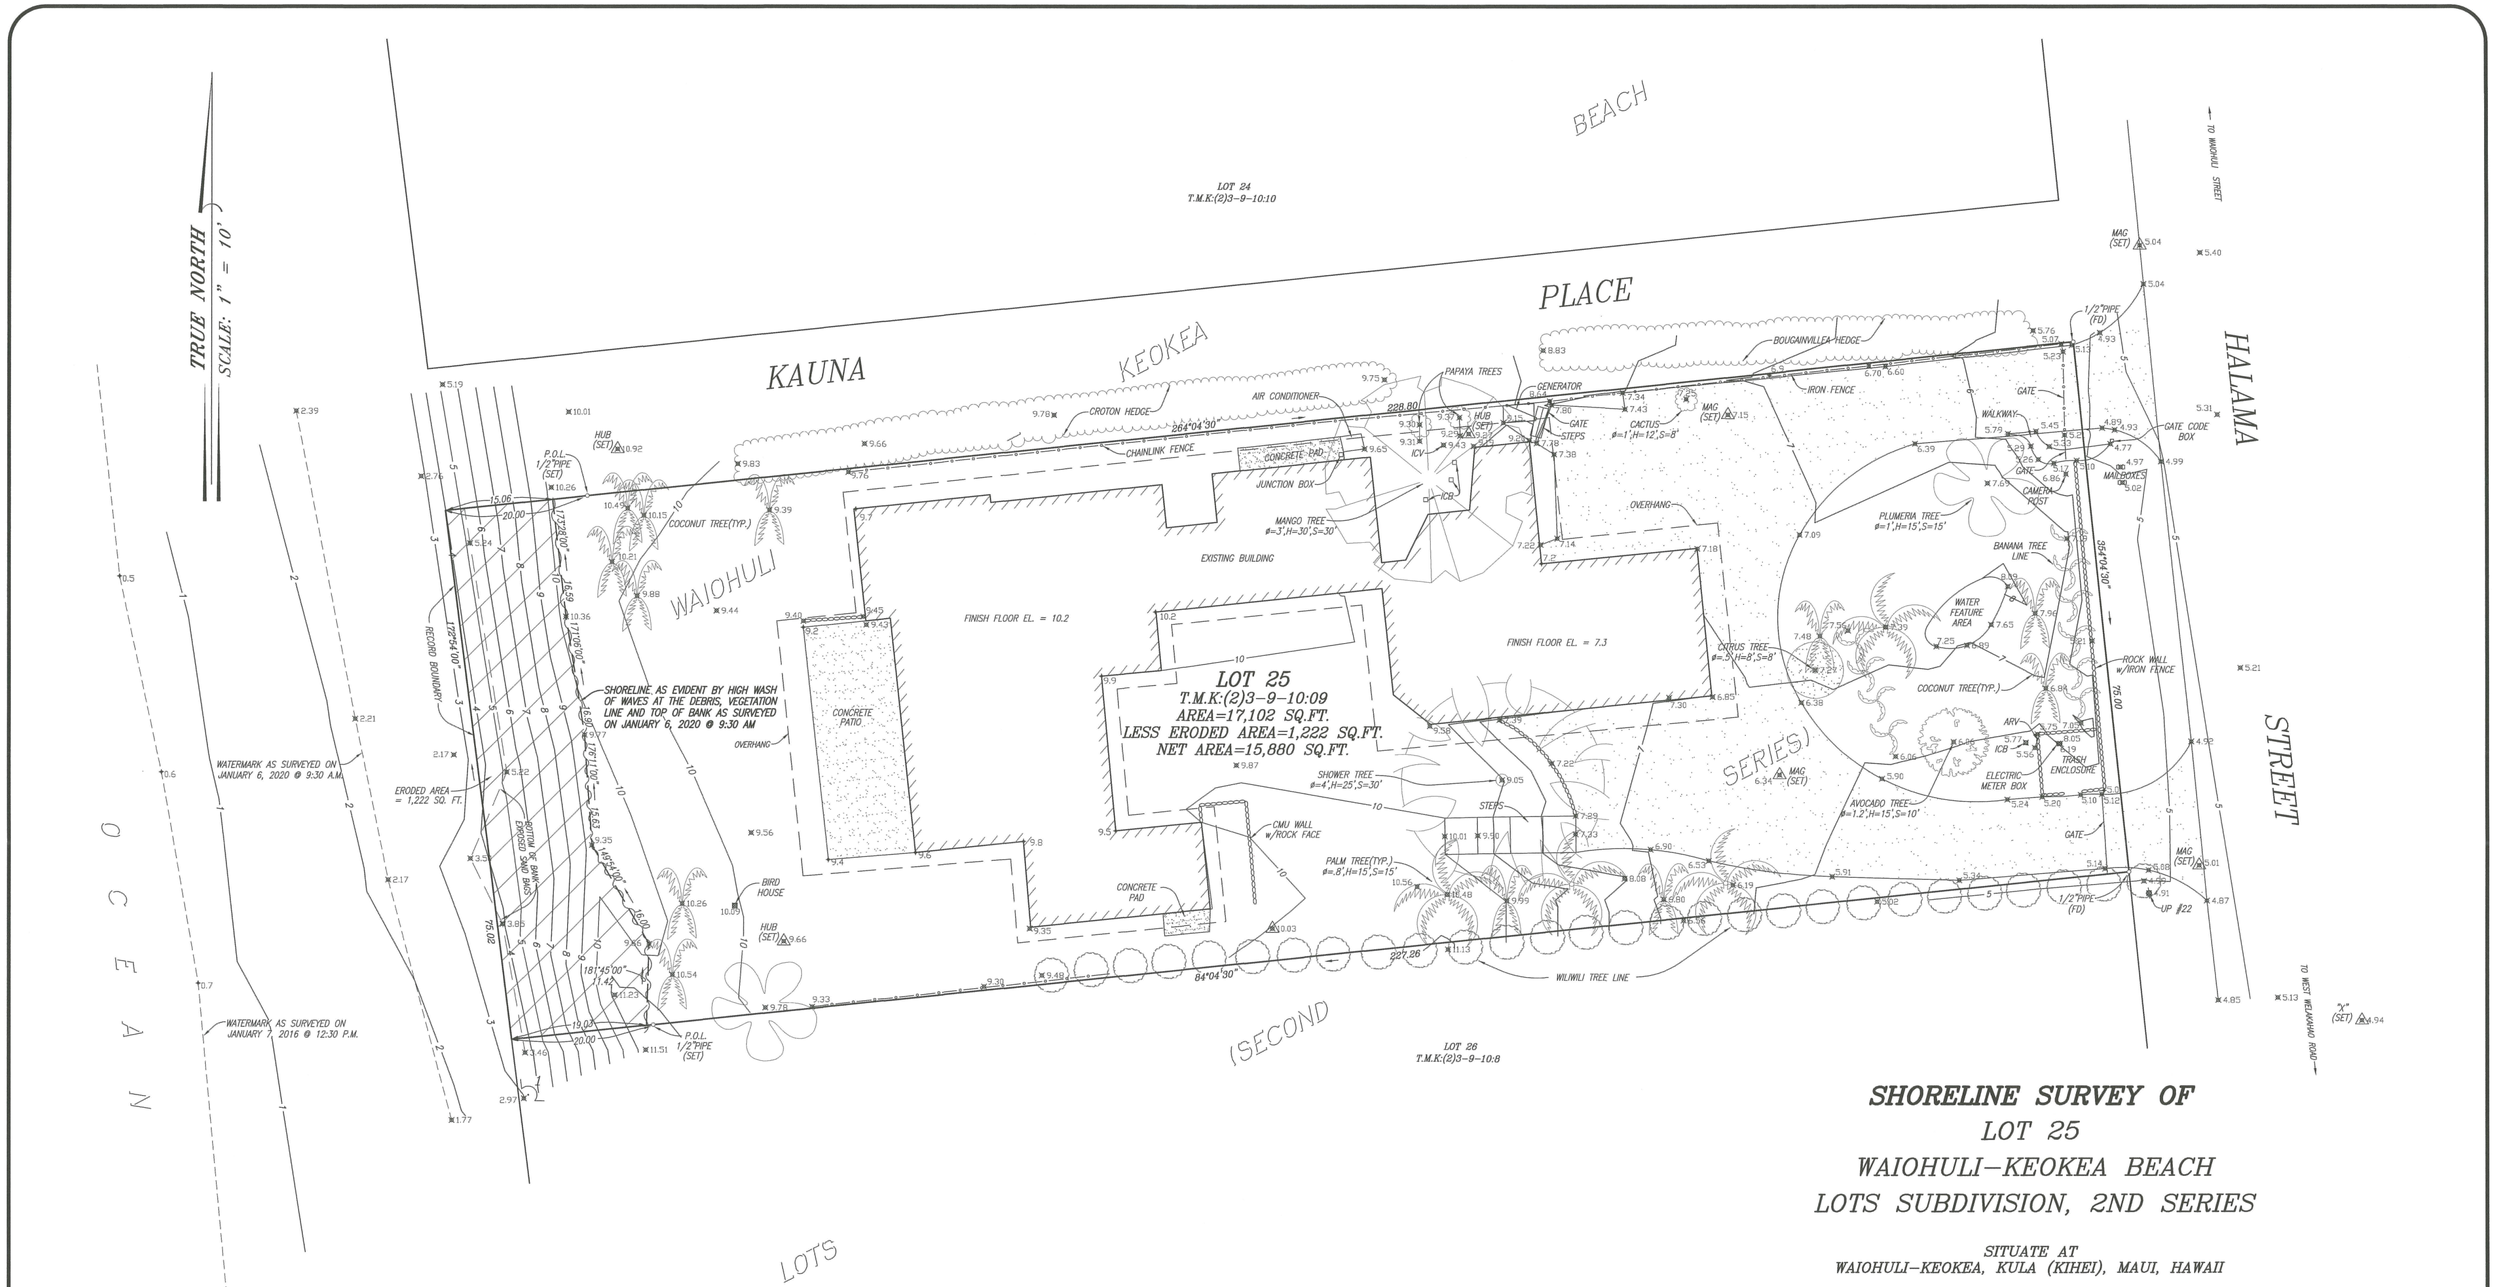

SHORELINE SURVEY OF
LOT 25
WAIOHULI–KEOKEA BEACH LOTS SUBDIVISION, 2ND SERIES

SITUATE AT
WAIOHULI–KEOKEA, KULA (KIHEI), MAUI, HAWAII

DATE: JANUARY 23, 2020 SCALE: 1" = 10'

AKAMAI LAND SURVEYING, INC.
P.O. BOX 1748
MAKAWAO, MAUI, HAWAII 96768

SHERMAN DUDLEY DEPONTE
LICENSED PROFESSIONAL LAND SURVEYOR
No. 6960
HAWAII, U.S.A.

THIS WORK WAS DONE BY ME OR UNDER MY DIRECT SUPERVISION.

SHERMAN DUDLEY DEPONTE
LICENSED PROFESSIONAL LAND SURVEYOR
STATE OF HAWAII CERTIFICATE NO. 6960
EXPIRATION DATE: APRIL 30, 2020

NOTES:

1. AZIMUTHS AND COORDINATES SHOWN HEREON ARE RECORD AND REFER TO GOVERNMENT TRIANGULATION STATION "PUU O KALI".
2. TOPOGRAPHIC AND SHORELINE INFORMATION SHOWN HEREON IS BASED ON AN ACTUAL FIELD SURVEY PERFORMED ON JANUARY 07, 2016 AT 12:30 P.M. AND AGAIN ON JANUARY 06, 2020 @ 9:30 A.M.
3. ELEVATIONS SHOWN HEREON ARE BASED ON THE GOVERNMENT SURVEY BENCHMARK N-22 (BRASS DISK) AT THE NEW KIHEI POST OFFICE. ELEVATION TAKEN AS 7.806 FEET ABOVE MEAN SEA LEVEL.
4. 1 DENOTES PHOTO NUMBER, LOCATION AND DIRECTION.

0 10 20 30 40 50
SCALE IN FEET

T.M.K: (2) 3-9-10: 09

DWG NO. 219457-SHORE-WN