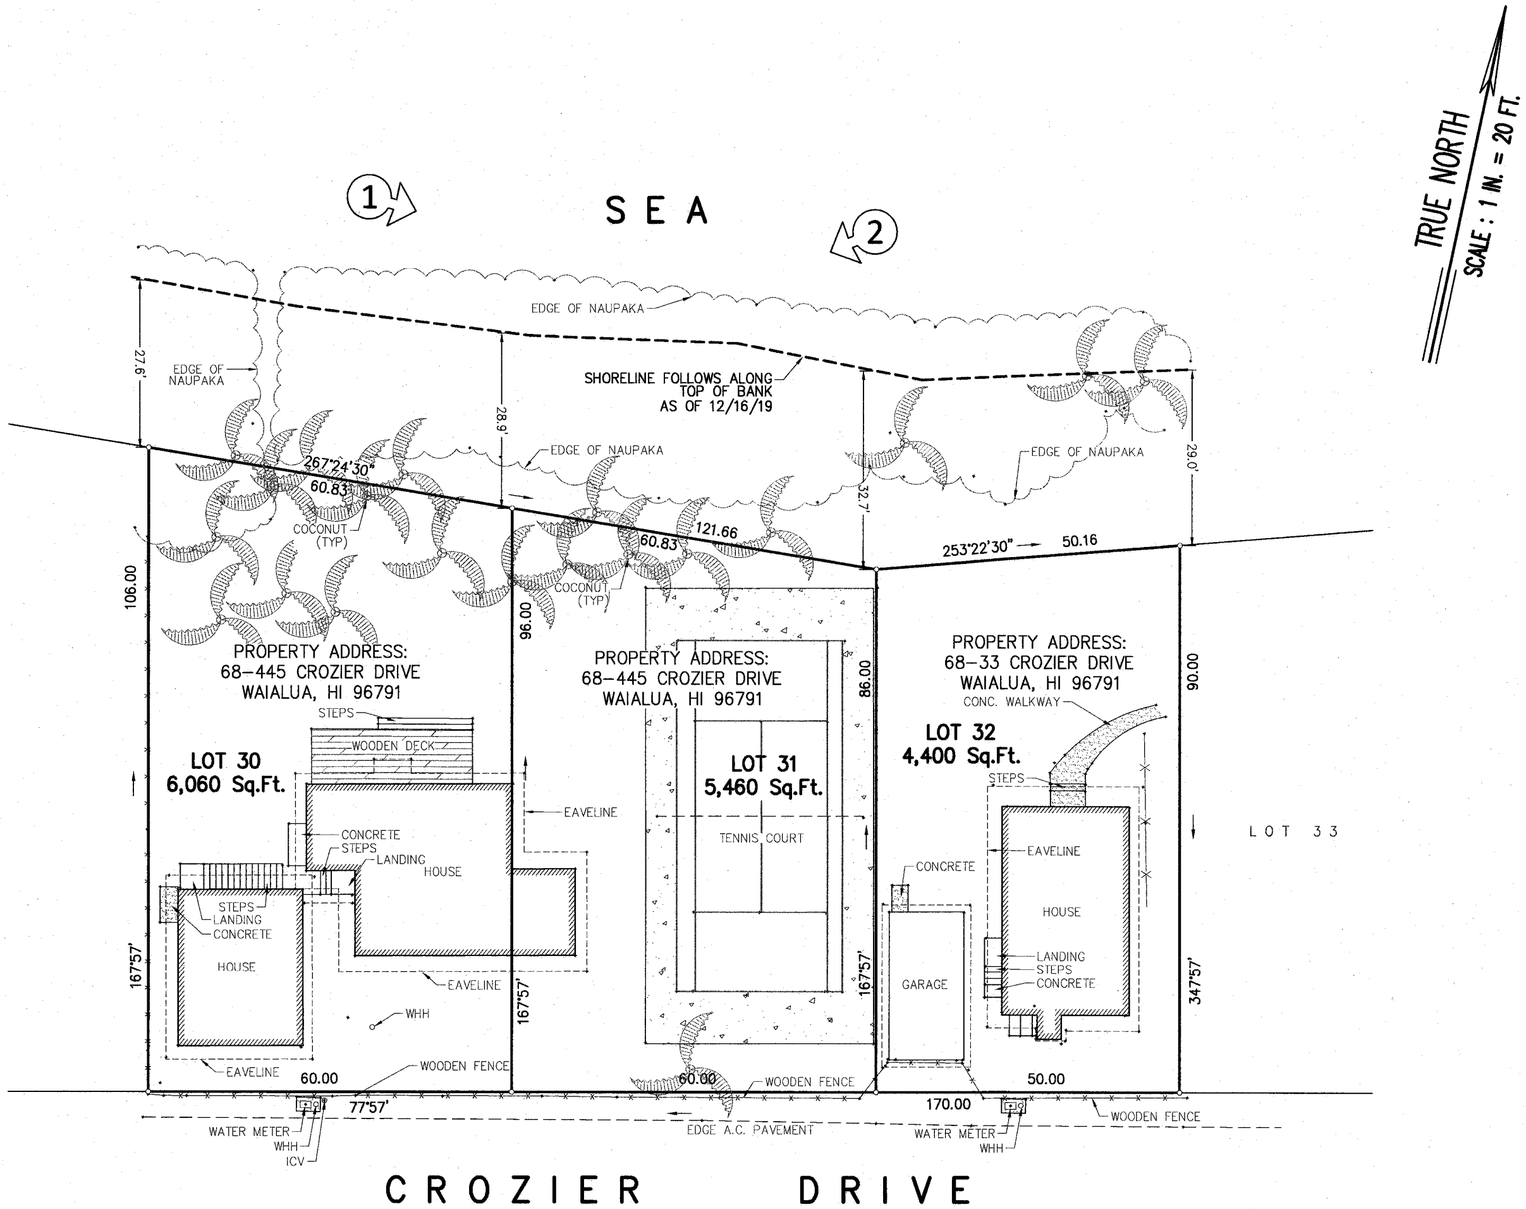

TRUE NORTH
SCALE : 1 IN. = 20 FT.

OWNERS: JENNIFER L. DYER TRUST (PARCEL 26)
DYER TRUST

JENNIFER DYER (PARCEL 27)

MAP SHOWING SHORELINE AFFECTING LOTS 30, 31 AND 32 LAND COURT APPLICATION 609

AT MOKULEIA, WAIALUA, OAHU, HAWAII

SCALE: 1 IN. = 20 FT.

JANUARY 15, 2020 WALTER P. THOMPSON, INC.

JOHN R. K. AKINA
LICENSED PROFESSIONAL LAND SURVEYOR
No. 16252
HAWAII, U.S.A.

THIS WORK WAS PREPARED BY ME OR UNDER MY SUPERVISION

John R.K. Akina

Exp. 04/30/20

19172c00.dwg/1627.75/jj/20191212

TAX MAP KEY : (1ST DIVISION) 6 – 8 – 04 : 26 & 27

PICTURE INDEX

15"x 21" = 2.19 Sq.Ft.