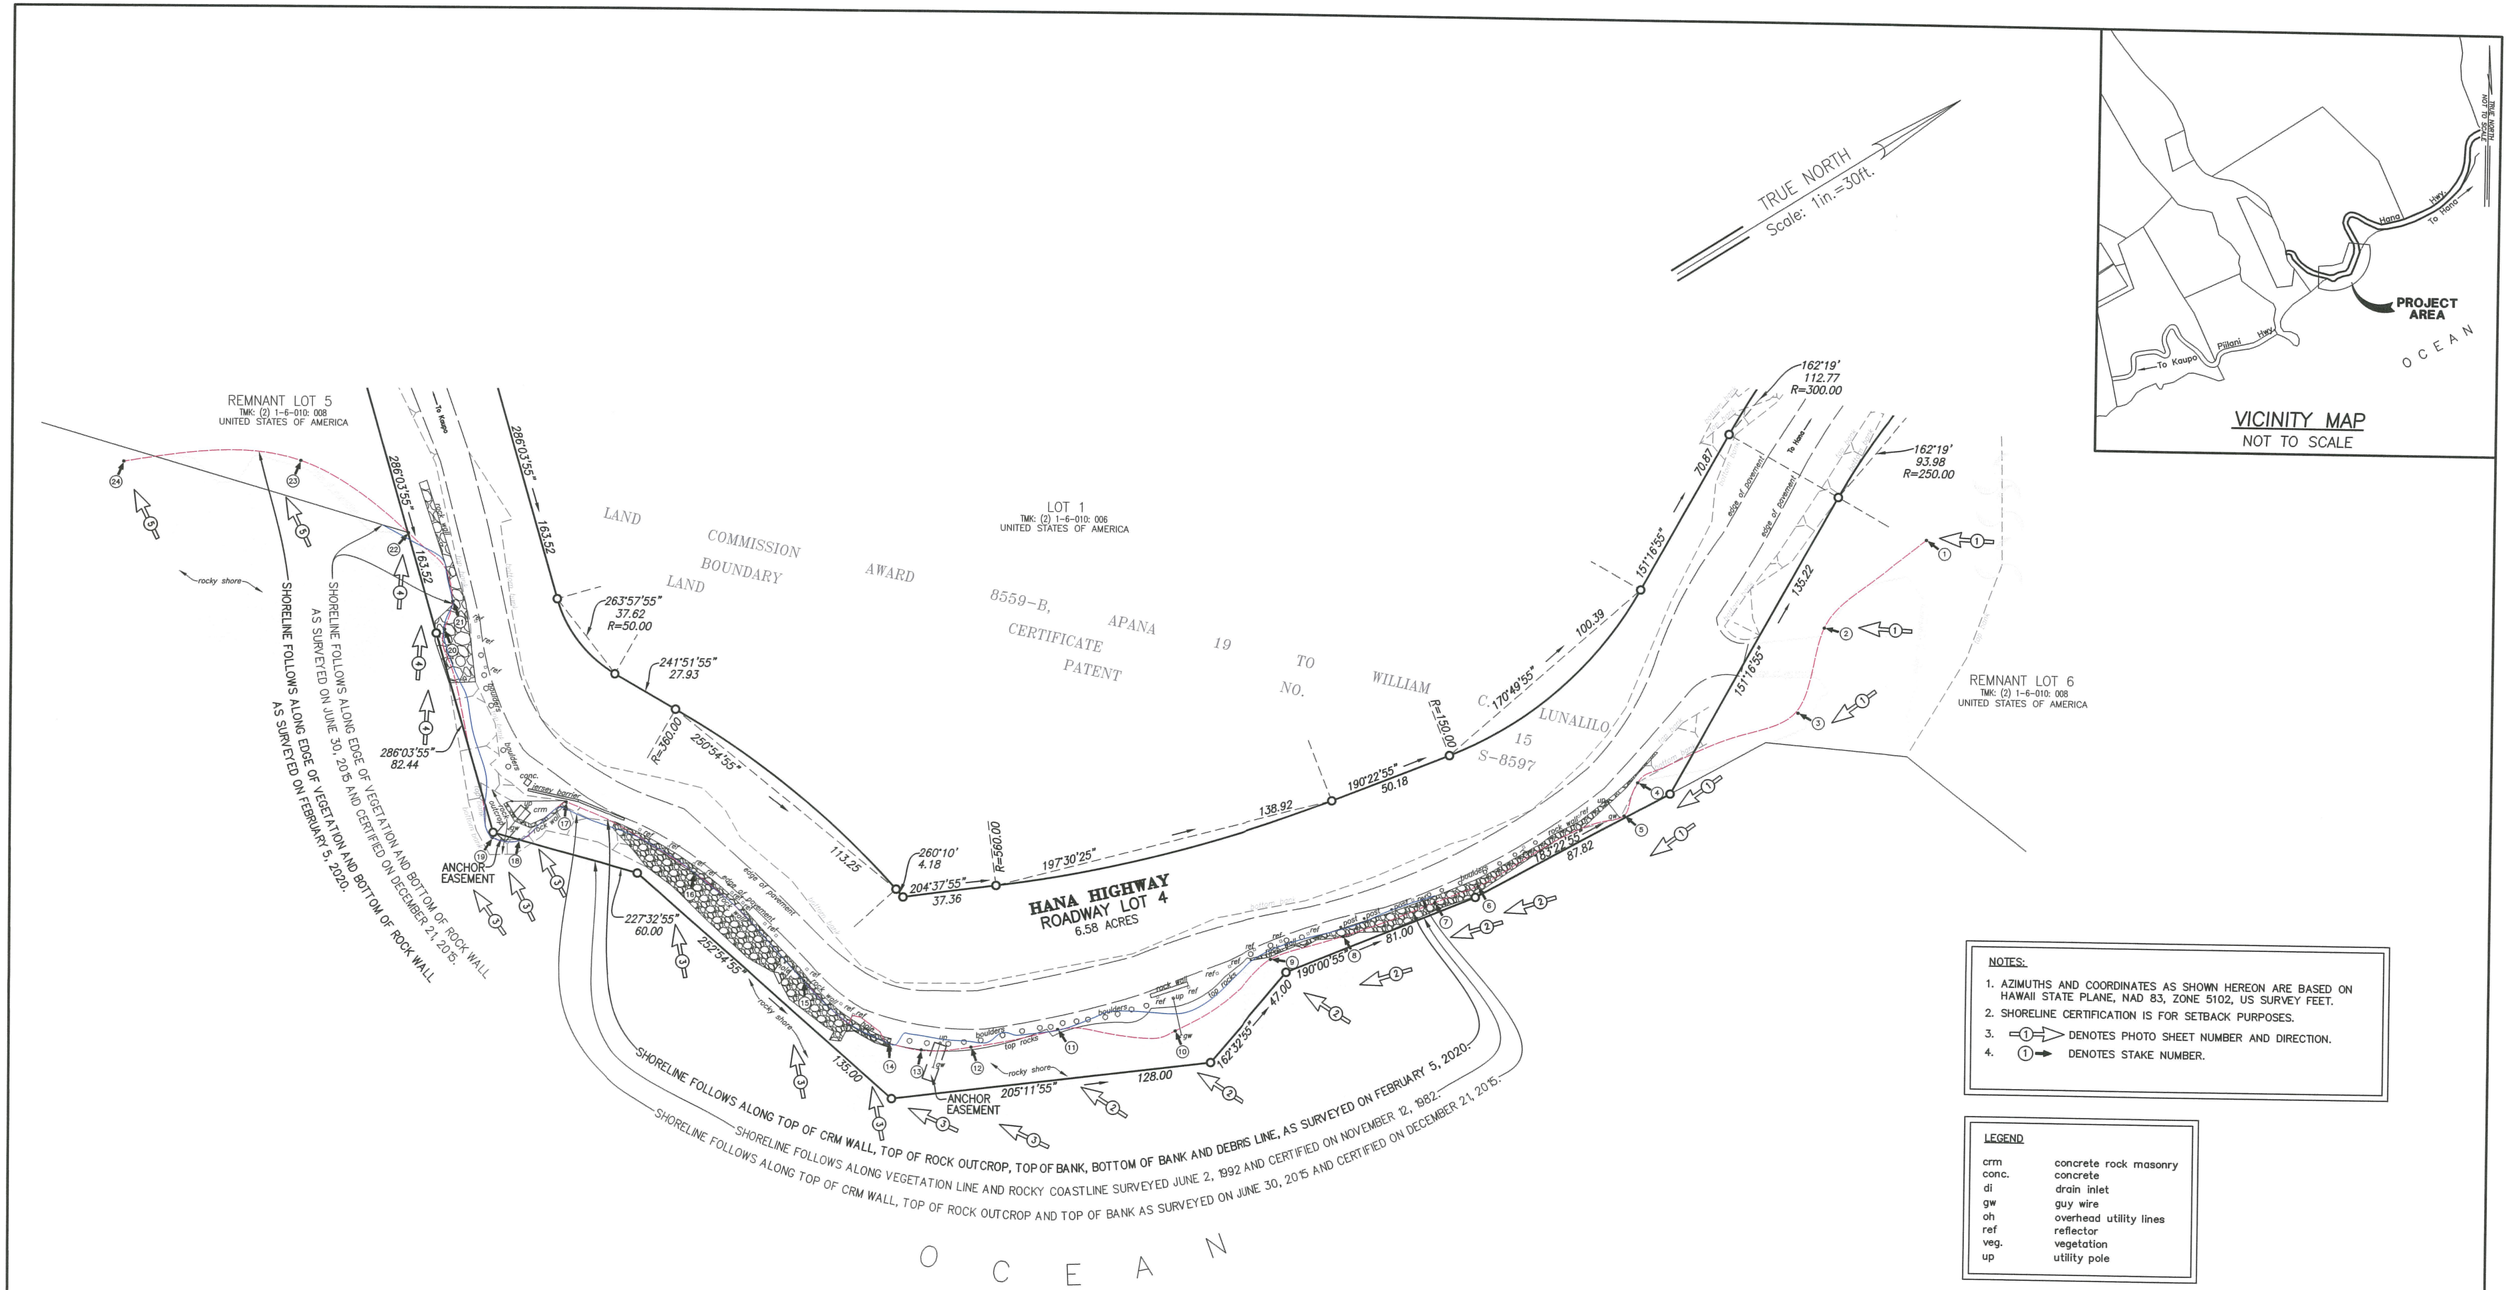

NOTES:

1. AZIMUTHS AND COORDINATES AS SHOWN HEREON ARE BASED ON HAWAII STATE PLANE, NAD 83, ZONE 5102, US SURVEY FEET.
2. SHORELINE CERTIFICATION IS FOR SETBACK PURPOSES.
3. ⊸①⊸▷ DENOTES PHOTO SHEET NUMBER AND DIRECTION.
4. ①→ DENOTES STAKE NUMBER.

LEGEND

crm	concrete rock masonry
conc.	concrete
di	drain inlet
gw	guy wire
oh	overhead utility lines
ref	reflector
veg.	vegetation
up	utility pole

SHORELINE CERTIFICATION OF
OF A PORTION OF ROADWAY LOT 4 (HANA HIGHWAY) OF THE KAAPAHU SUBDIVISION

BEING PORTIONS OF LAND COMMISSION AWARD 8559-B, APANA 19 TO WILLIAM C. LUNALILO, LAND PATENT S-8597 AND BOUNDARY CERTIFICATE NO. 15
SITUATED AT KAAPAHU, KIPAHULU, HANA, MAUI, HAWAII

GRAPHIC SCALE
30 0 15 30 60 120
(IN FEET)
1 inch = 30 ft.

TMK: (2) 1-6-010: ROAD (POR.)

JUSTIN H. LAPP
LICENSED PROFESSIONAL LAND SURVEYOR
No. 12964
HAWAII, U.S.A.

THIS WORK WAS PREPARED BY ME OR UNDER MY SUPERVISION.

EXP 04/20

LICENSED PROFESSIONAL LAND SURVEYOR
CERTIFICATE No. 12964

Z:\2019\19-555\SURVEY\DWG\19555 SHORELINE.DWG

AUSTIN, TSUTSUMI & ASSOCIATES, INC. CIVIL ENGINEERS * SURVEYORS
1871 WILI PA LOOP SUITE A * WAILUKU, MAUI, HAWAII 96793

MARCH 19, 2020

22" X 34" = 5.19 SQ. FT.

JOB NO.: 19-555