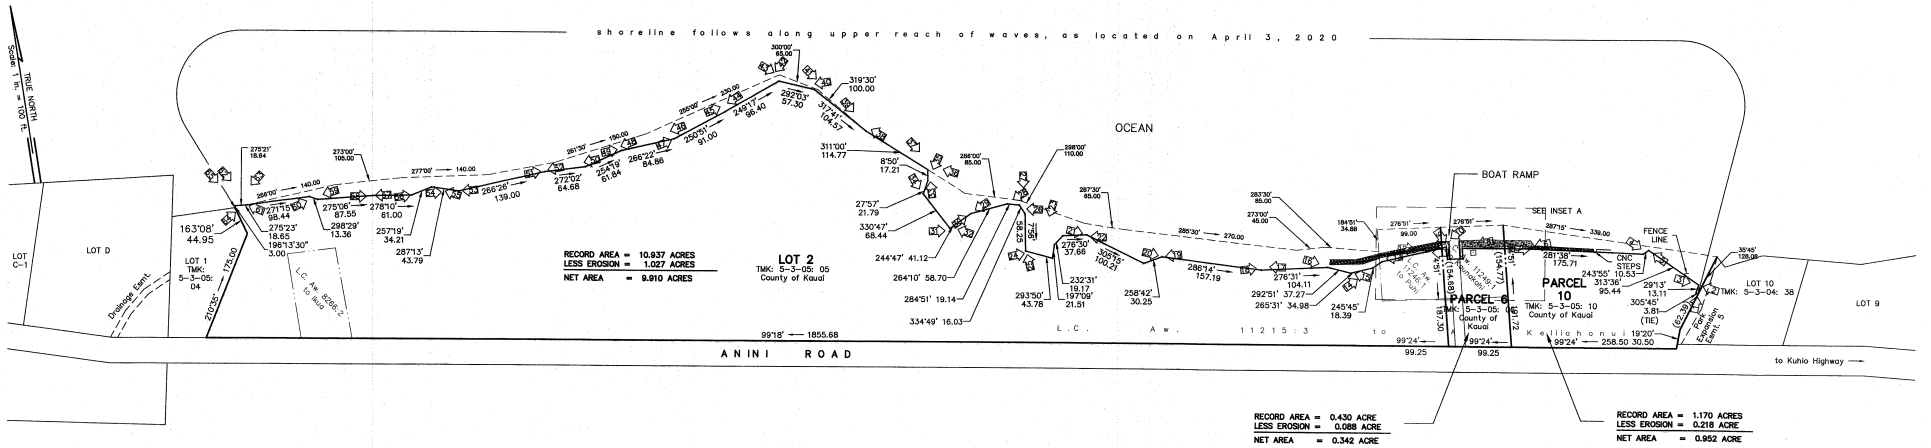

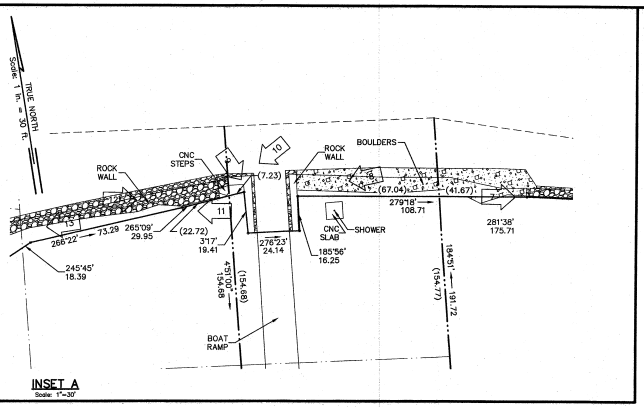

INSET A
Scale: 1"=30'

NOTE:

1 denotes position and direction of photo.

○ denotes position of nail.

GRAPHIC SCALE

100 0 50 100 200 400

(IN FEET)

1 inch = 100 ft.

DENNIS M. ESAKI
LICENSED PROFESSIONAL LAND SURVEYOR
No. 4383
HAWAII, USA

THIS WORK WAS PREPARED BY ME OR UNDER MY SUPERVISION

Signature
ESAKI SURVEYING & MAPPING, INC.
EXPIRES: APRIL 30, 2022

SHORELINE SURVEY
ANINI BEACH PARK

BEING LOT 2, PARCEL 6, AND PARCEL 10
ALSO BEING L.C. AW. 8266:2 TO IKUA,
L.C. AW. 11246:1 TO PUHI,
L.C. AW. 11249:1 TO KAUNAKAHI,
AND PORTIONS OF L.C. AW. 11215:3
TO A. KELIIAHONUI

KALIHIKAI, HANALEI, KAUA'I, HAWAI'I
Tax Map Key: (4) 5-3-05: 5, 6, and 10
Owner: County of Kaua'i
Dates of Survey: March 30, 31, and April 6, 2020

Job Number: 20-69 KN
Drawing File: 20-69 SL.dwg

ESAKI SURVEYING & MAPPING, INC.
Civil Engineers — Land Surveyors — Planners

1610 Haleukana Street
Lihue, Hawaii 96766