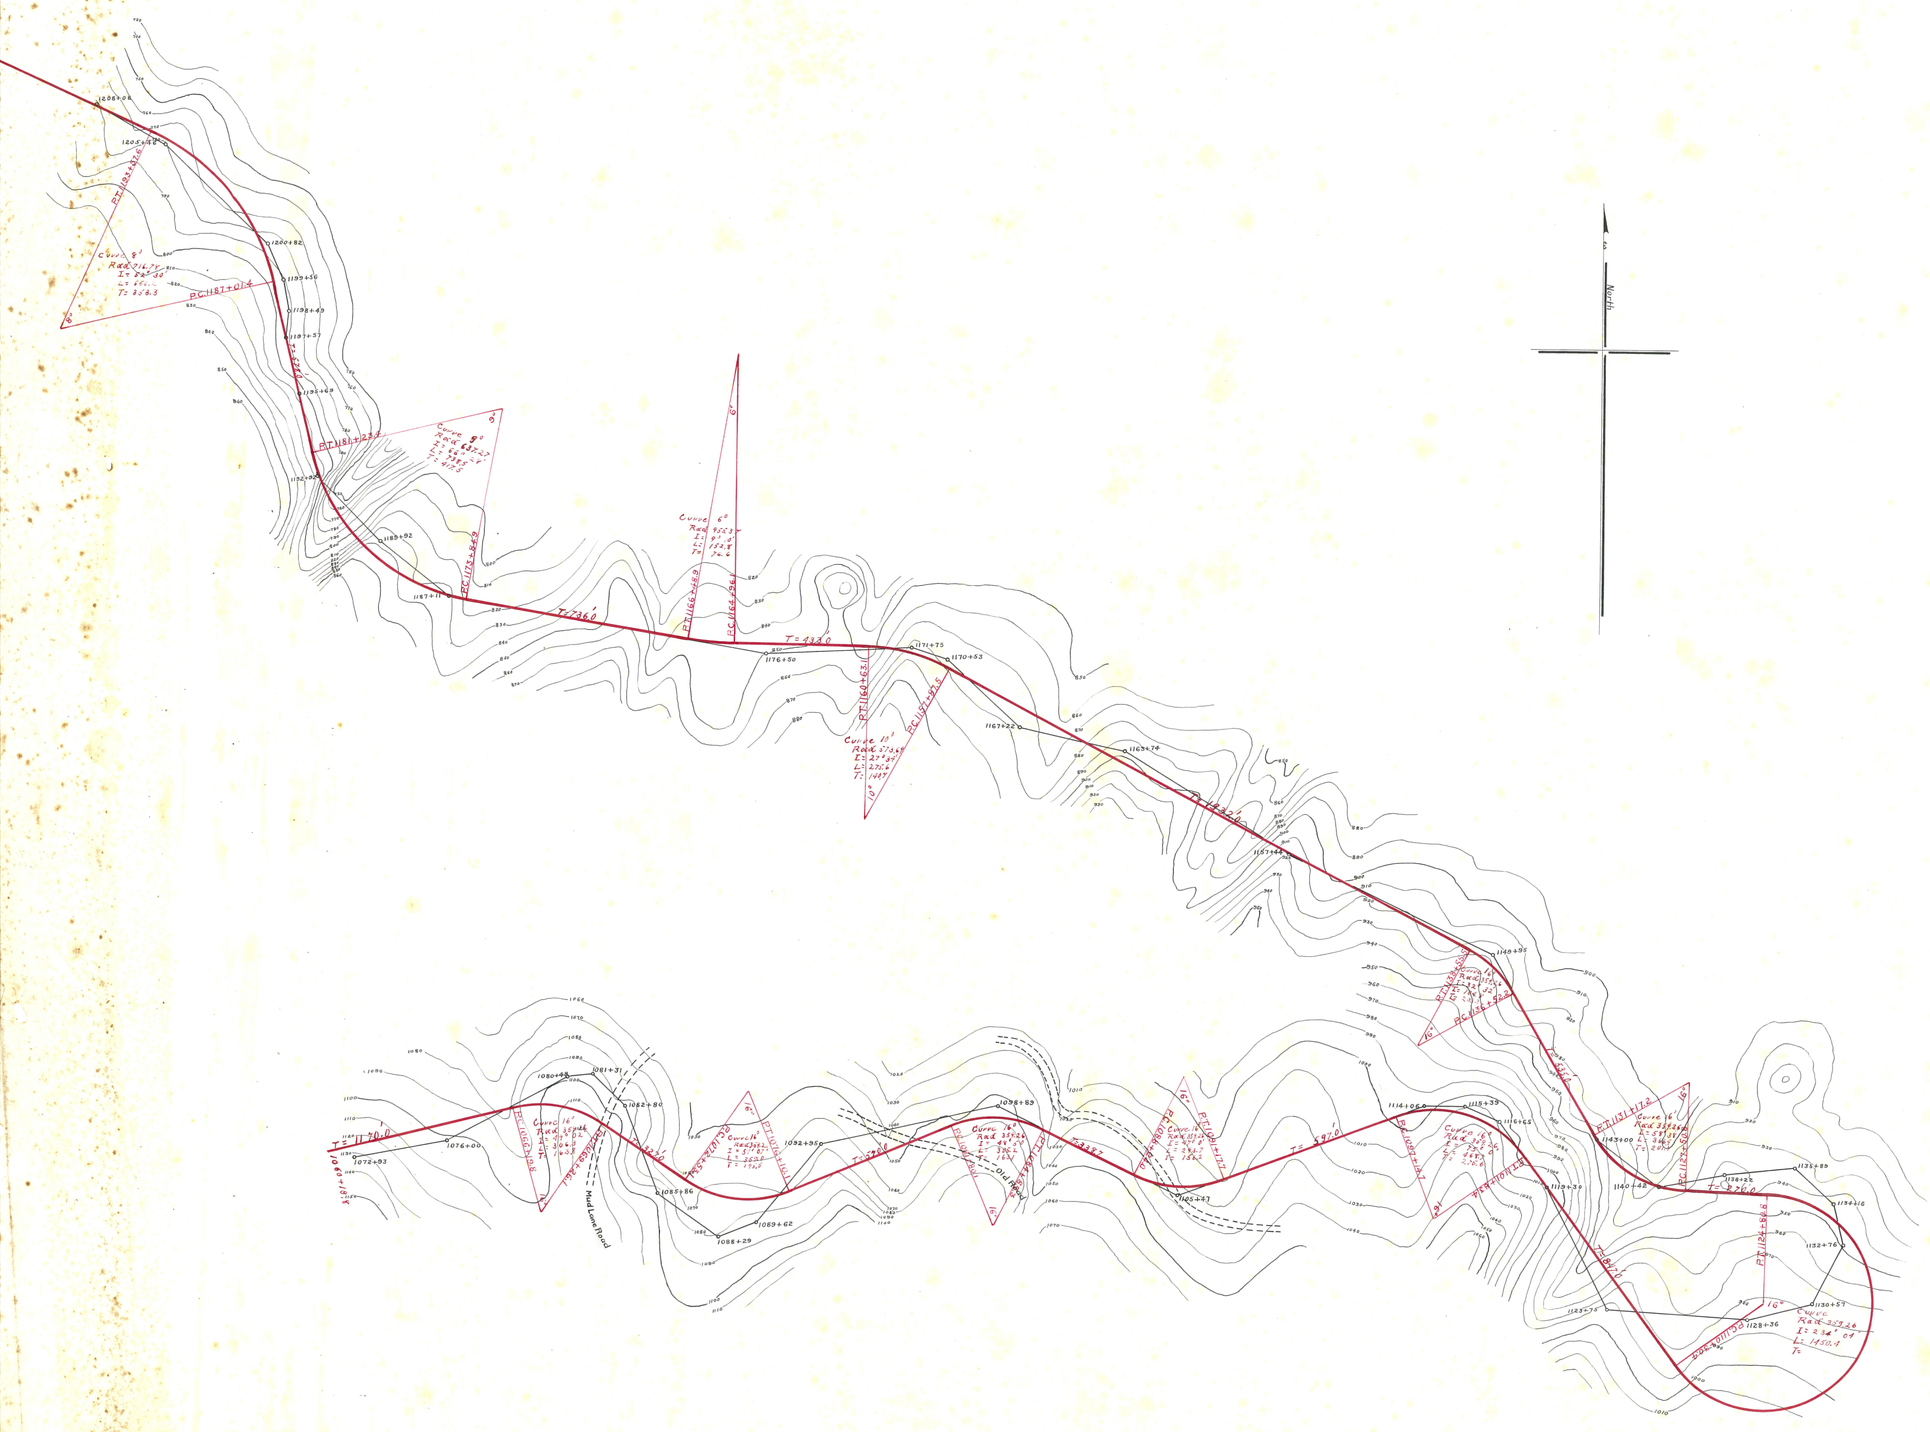

KOHALA & HILO RAILWAY

LOCATION SHEET Nº 36

FROM

STA. 1060+19.8 TO STA. 1193+57.6

Scale 1 inch = 200 ft.

Preliminary Line .....

Centre Line of proposed Location .....

Oct 1900