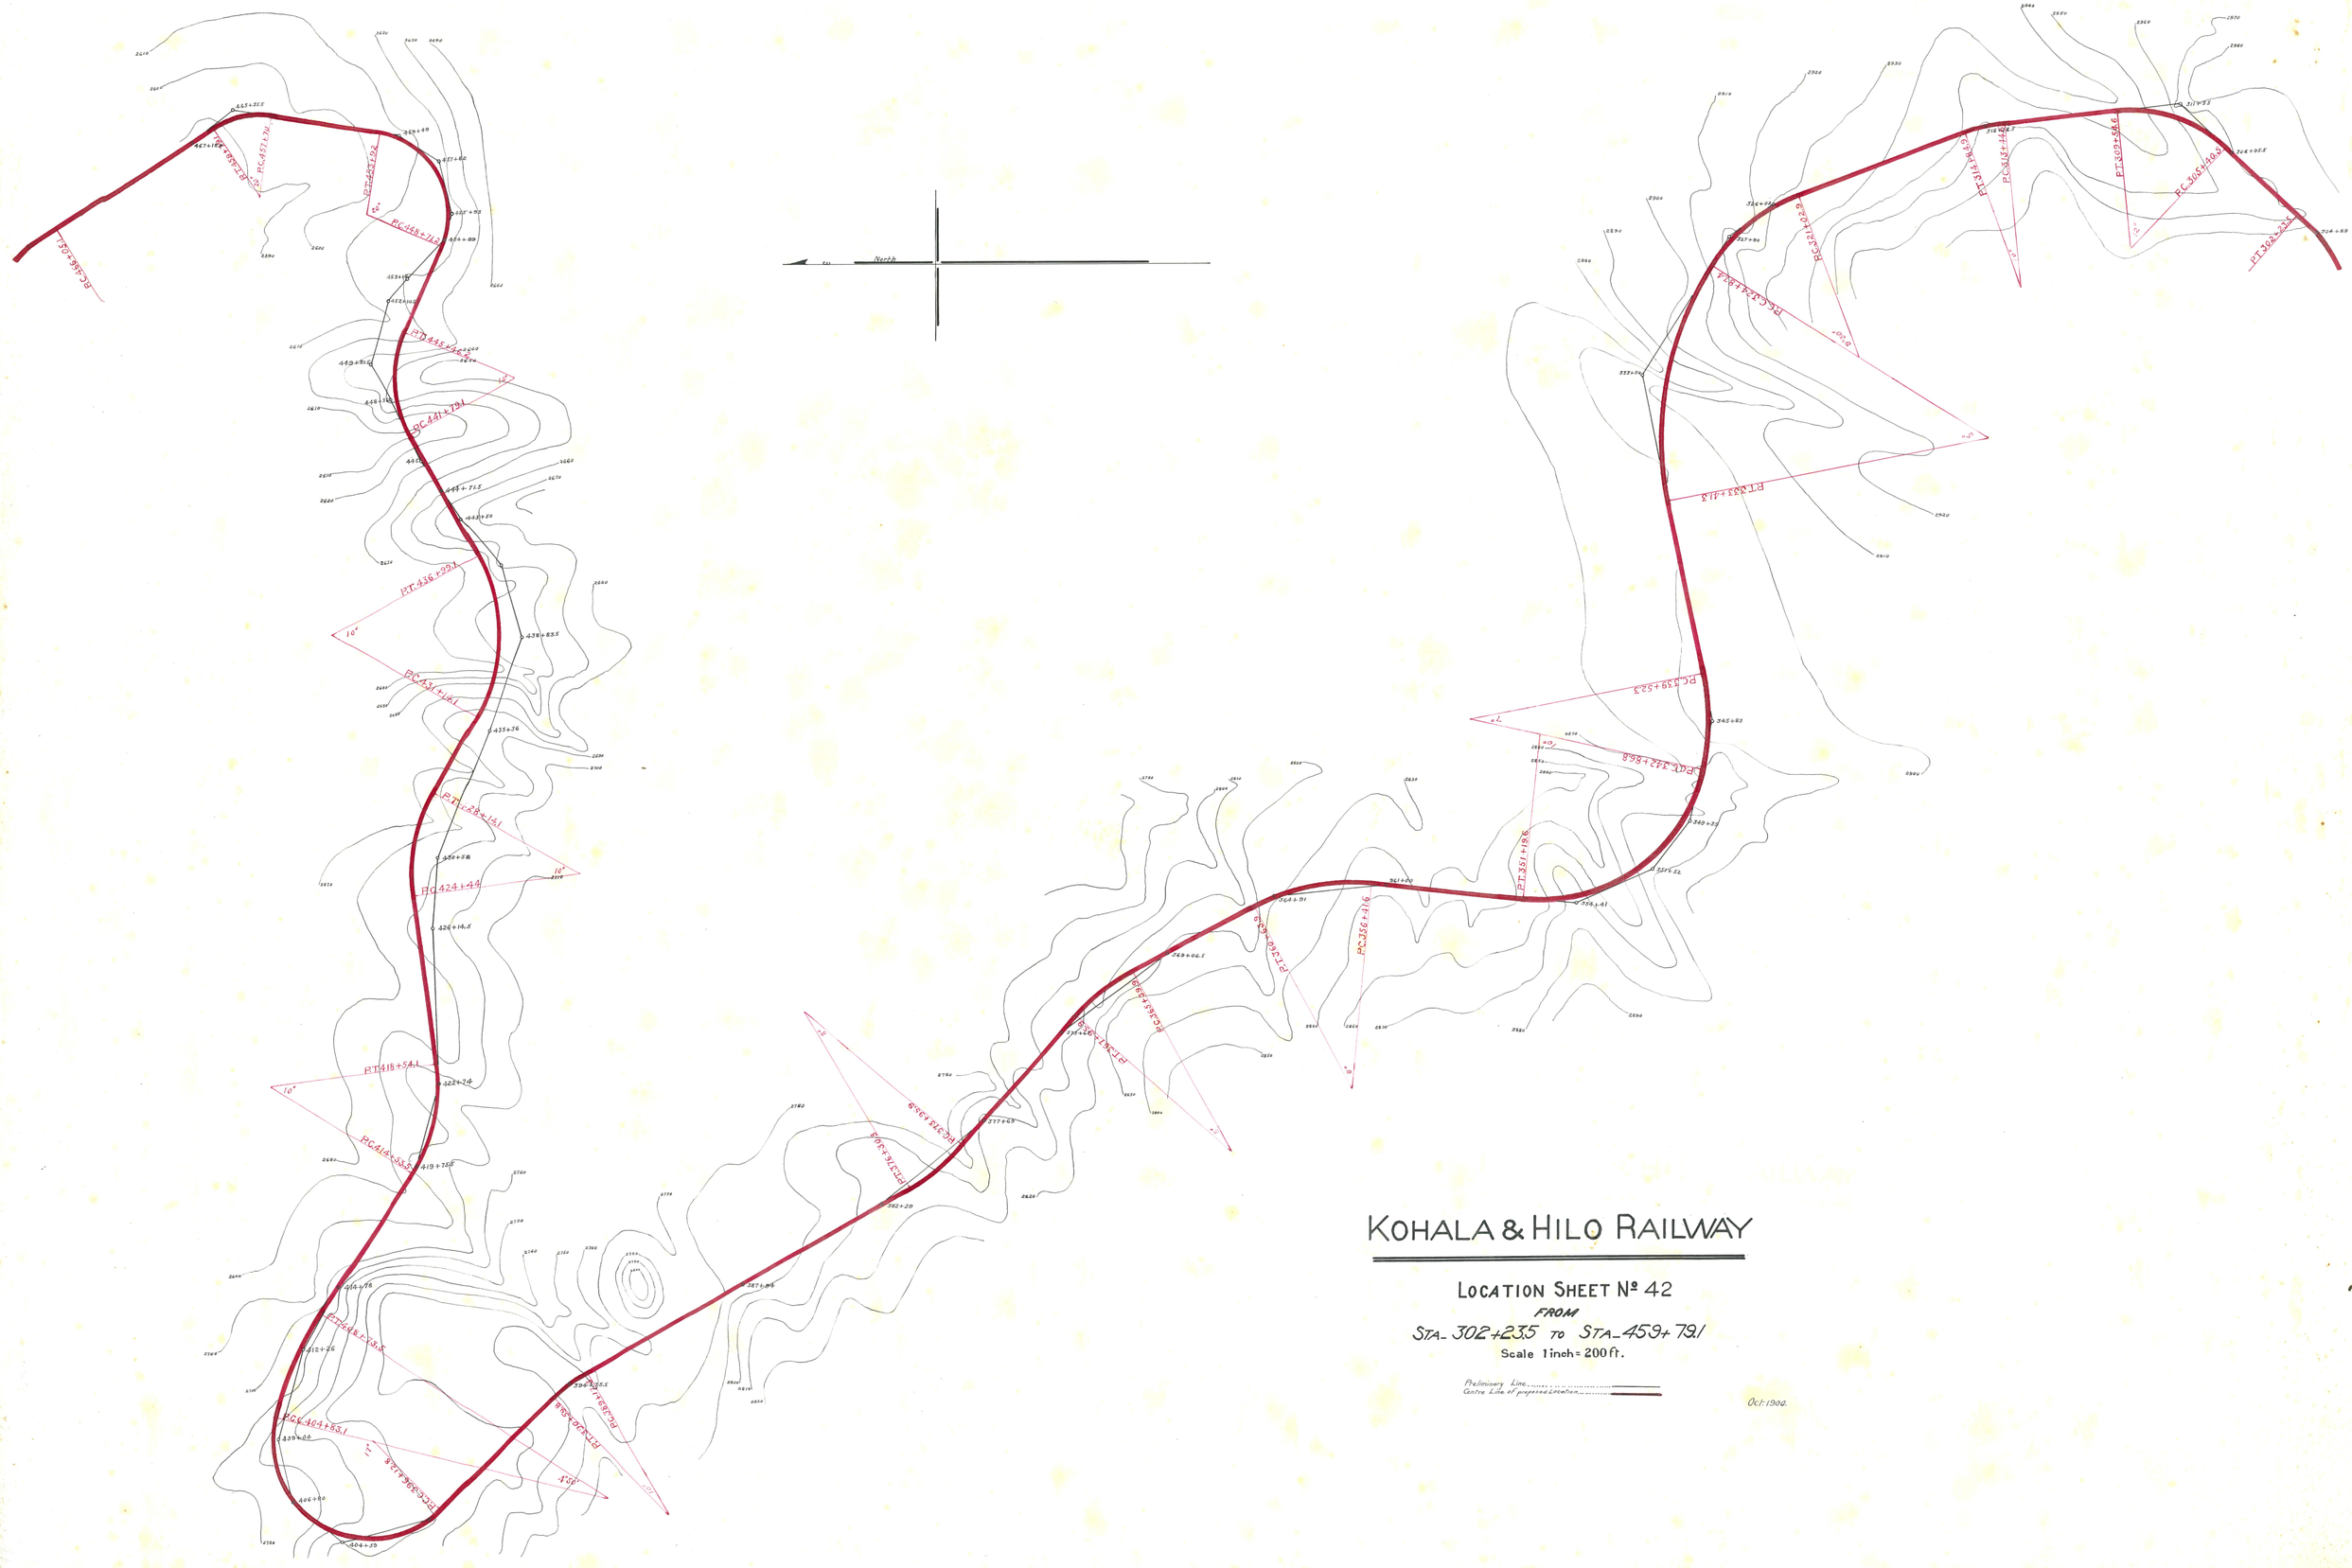

KOHALA & HILO RAILWAY

LOCATION SHEET Nº 42

FROM

STA. 302+235 TO STA. 459+79.1

Scale 1 inch = 200 ft.

Preliminary Line .....

Centre Line of proposed Location .....

Oct. 1900.