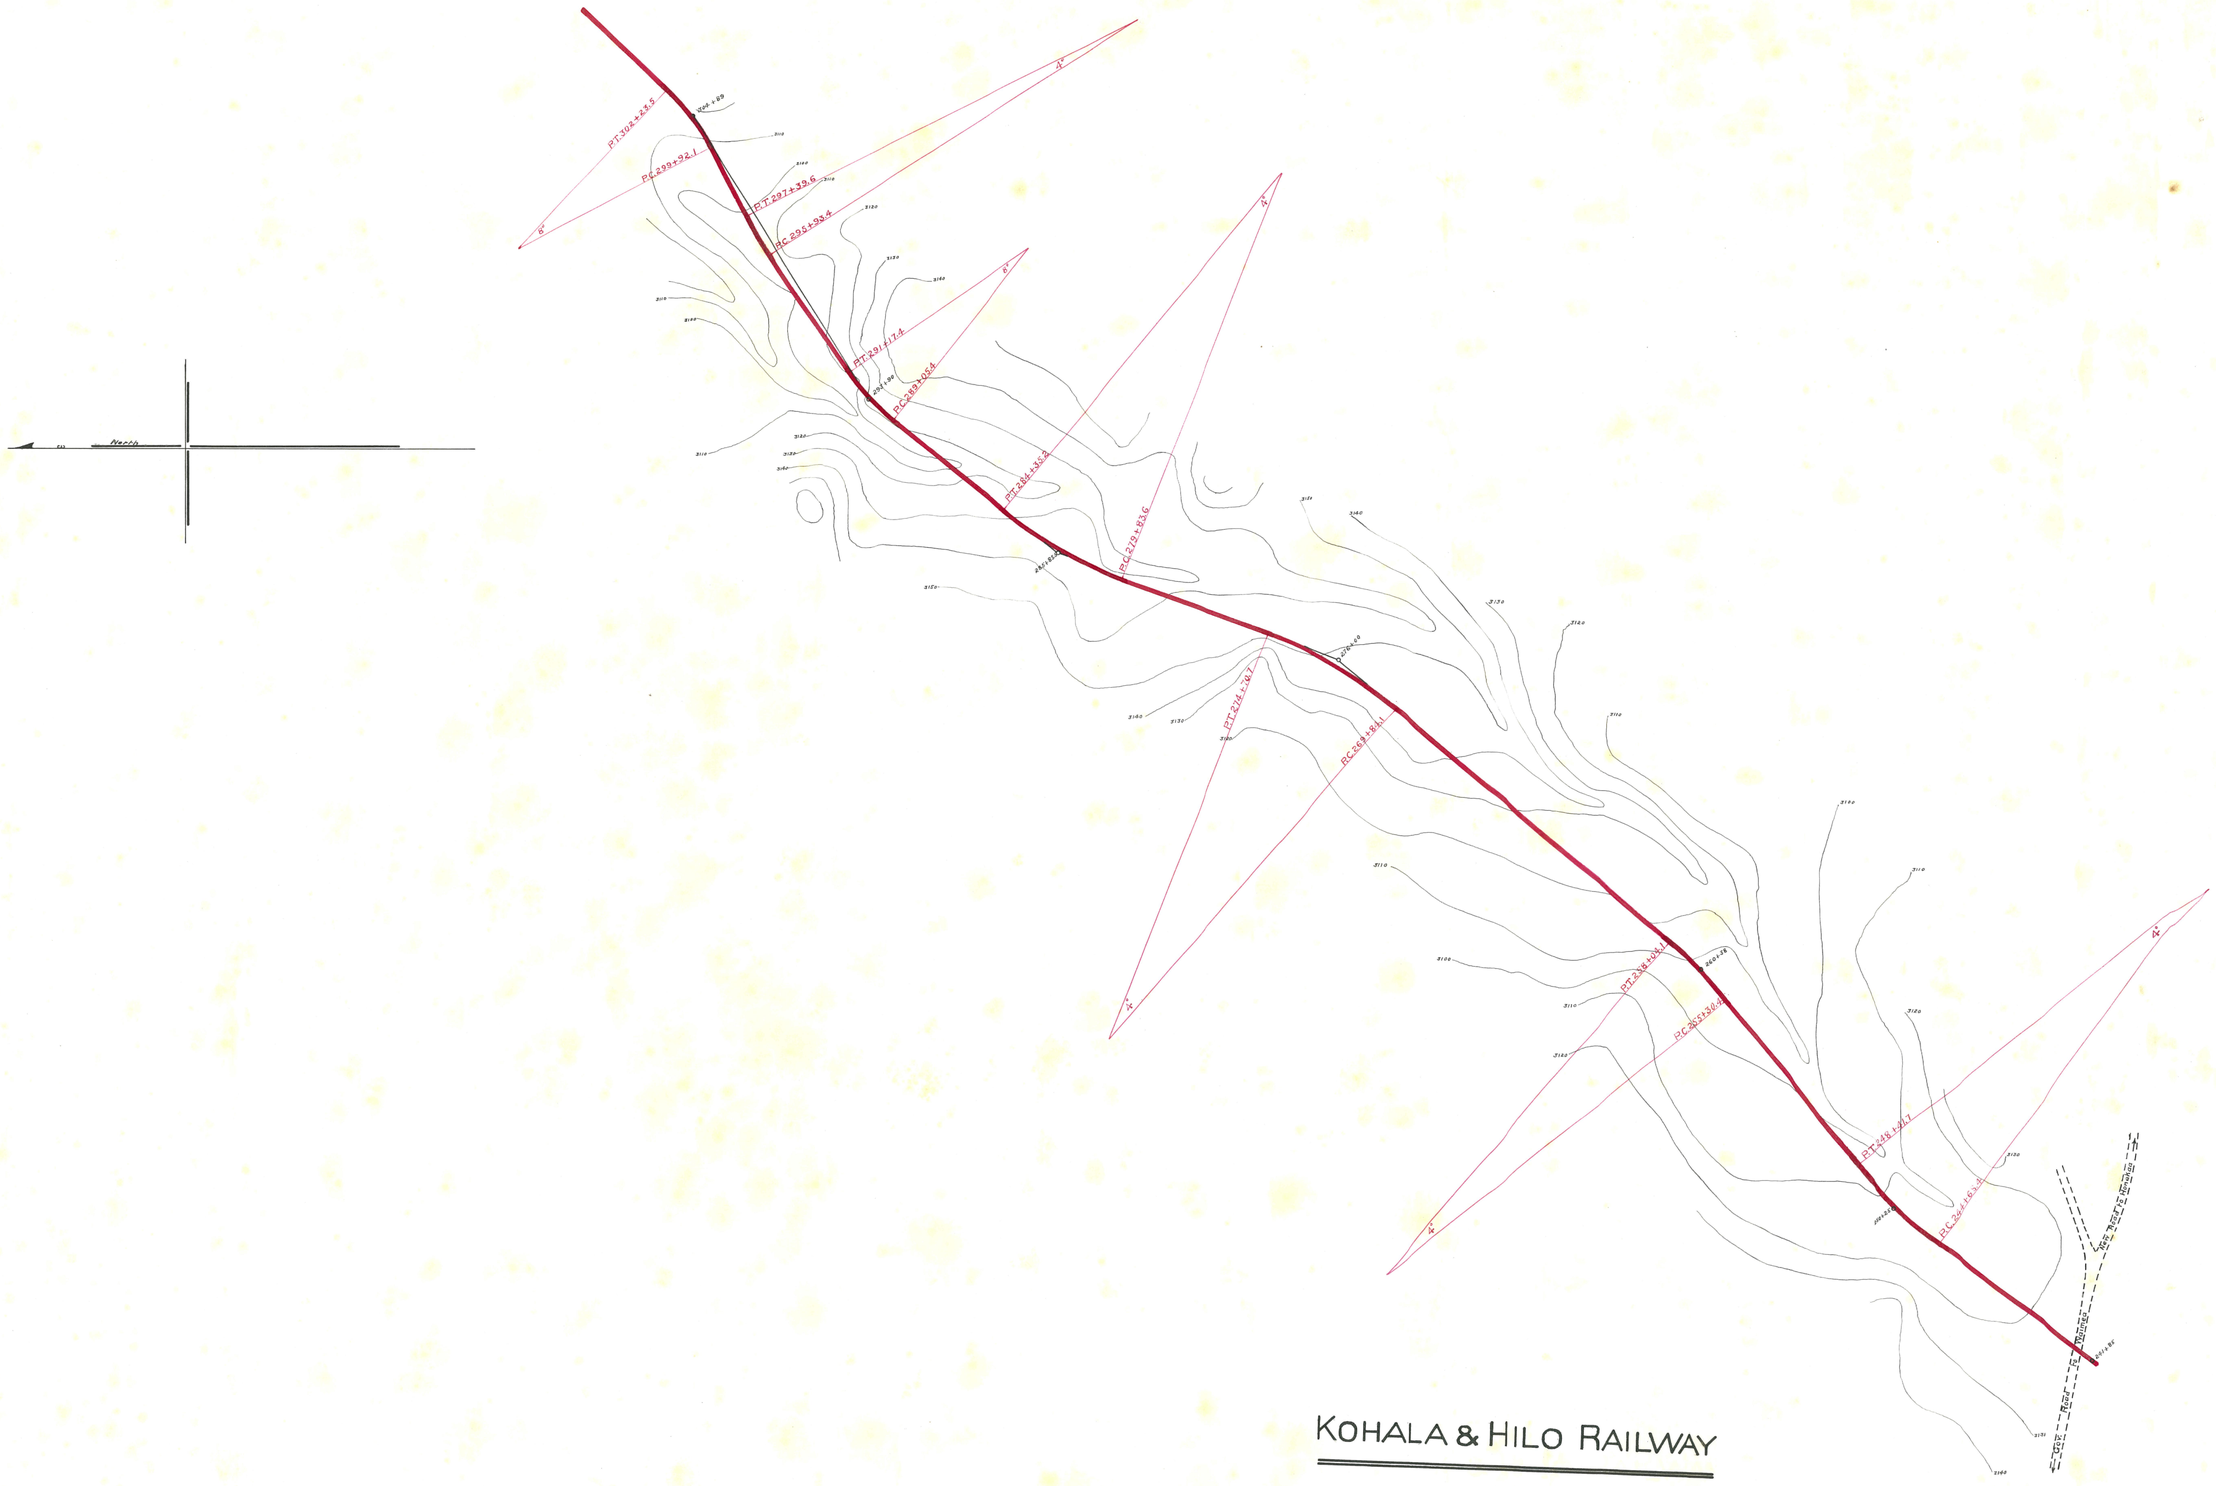

KOHALA & HILO RAILWAY

LOCATION SHEET Nº 43

FROM

STA-244+68.4 TO STA-302+23.5

Scale 1 inch = 200 ft.

Preliminary Line .....

Centre Line of proposed location .....

Oct - 1900.