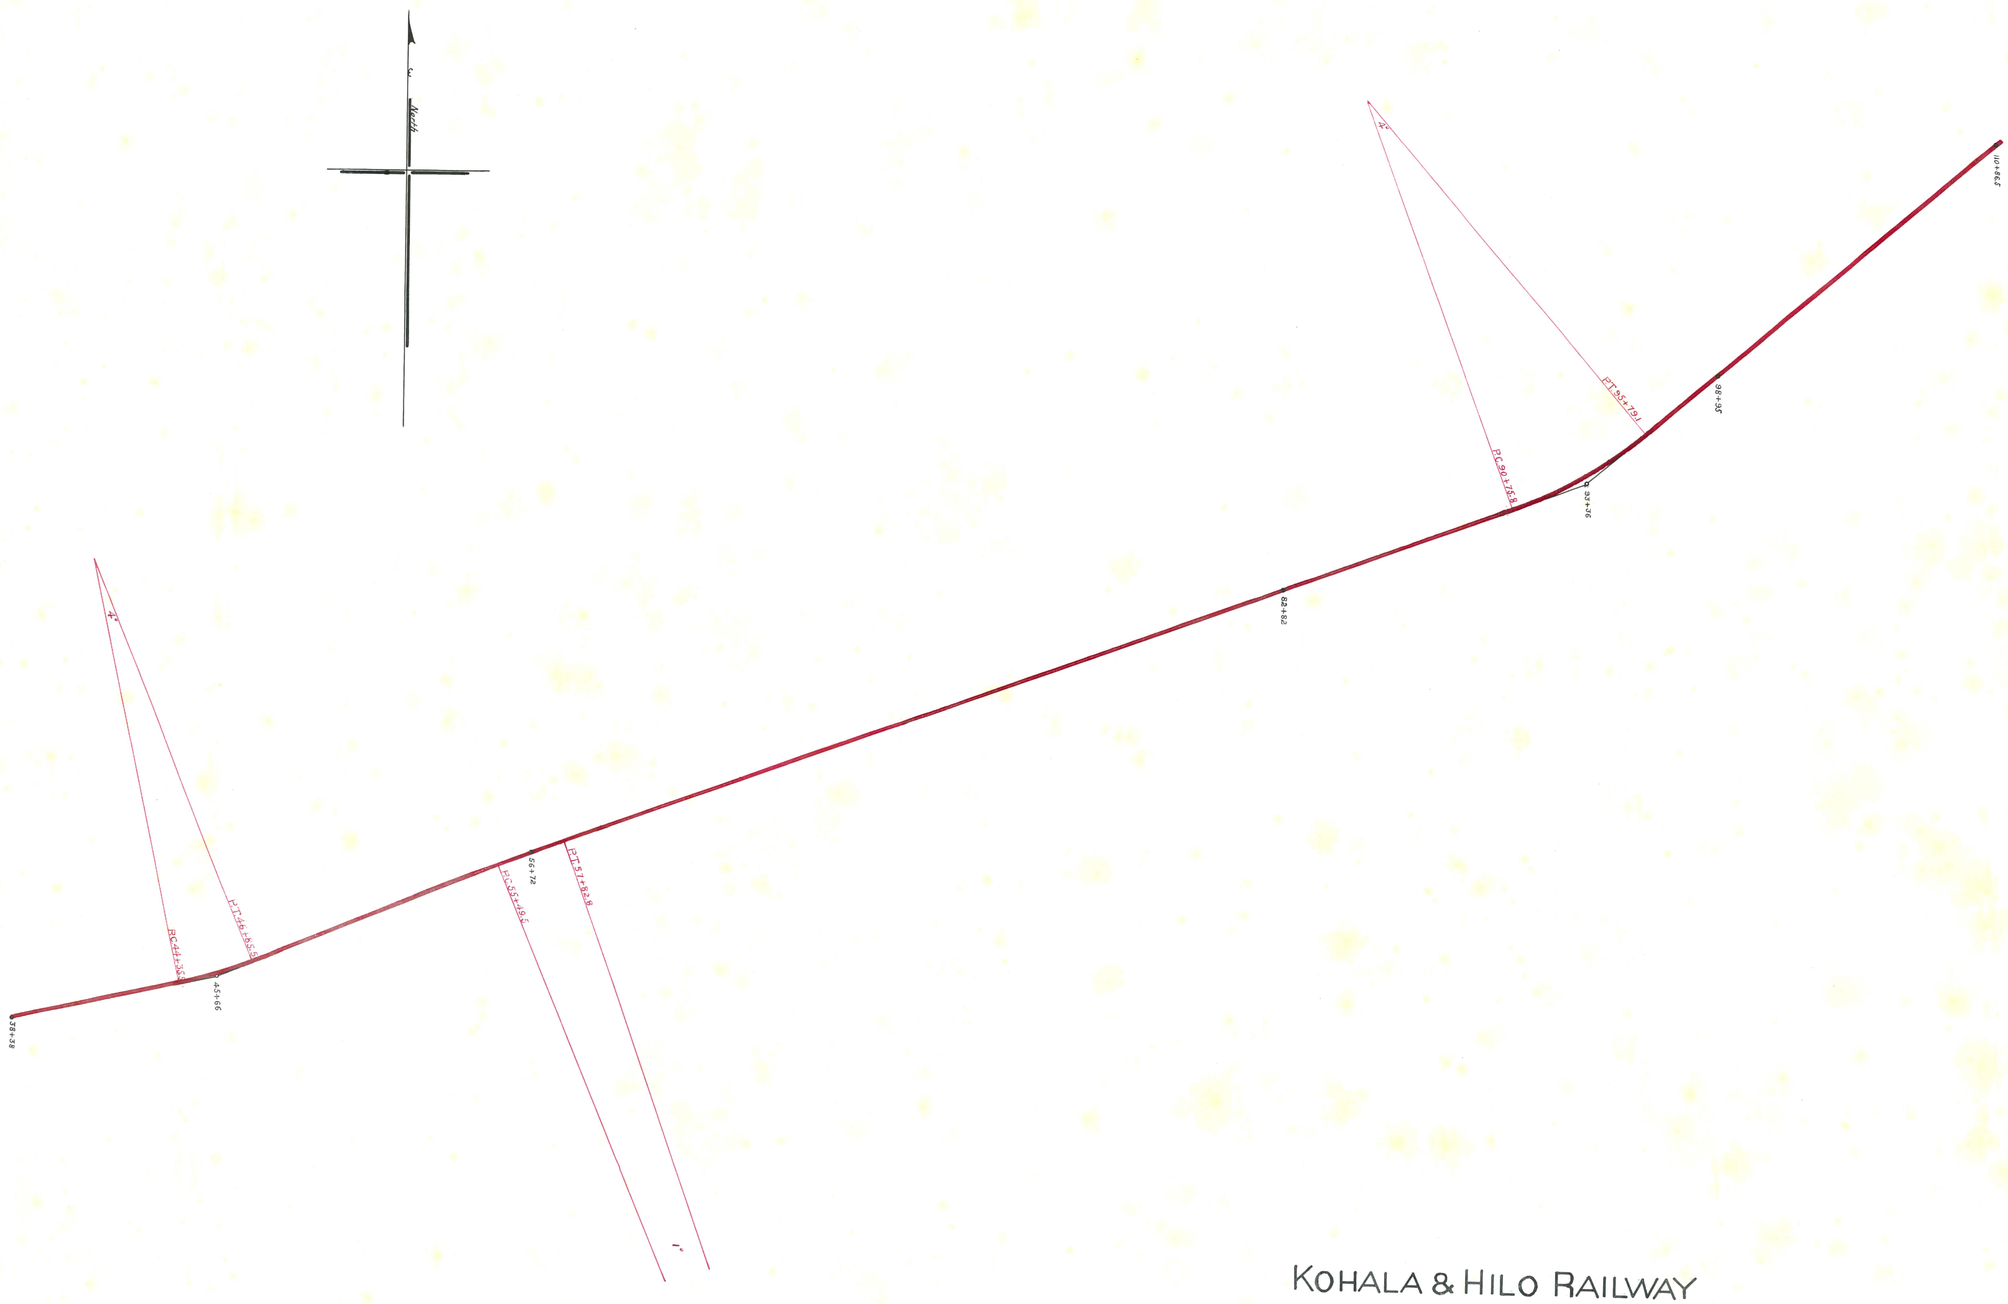

KOHALA & HILO RAILWAY

LOCATION SHEET Nº 46

FROM

STA- 44+35.5 TO STA- 95+79.1

Scale 1 inch = 200 ft.

Preliminary Line .....

Centre Line of proposed Location .....

Oct.-1900