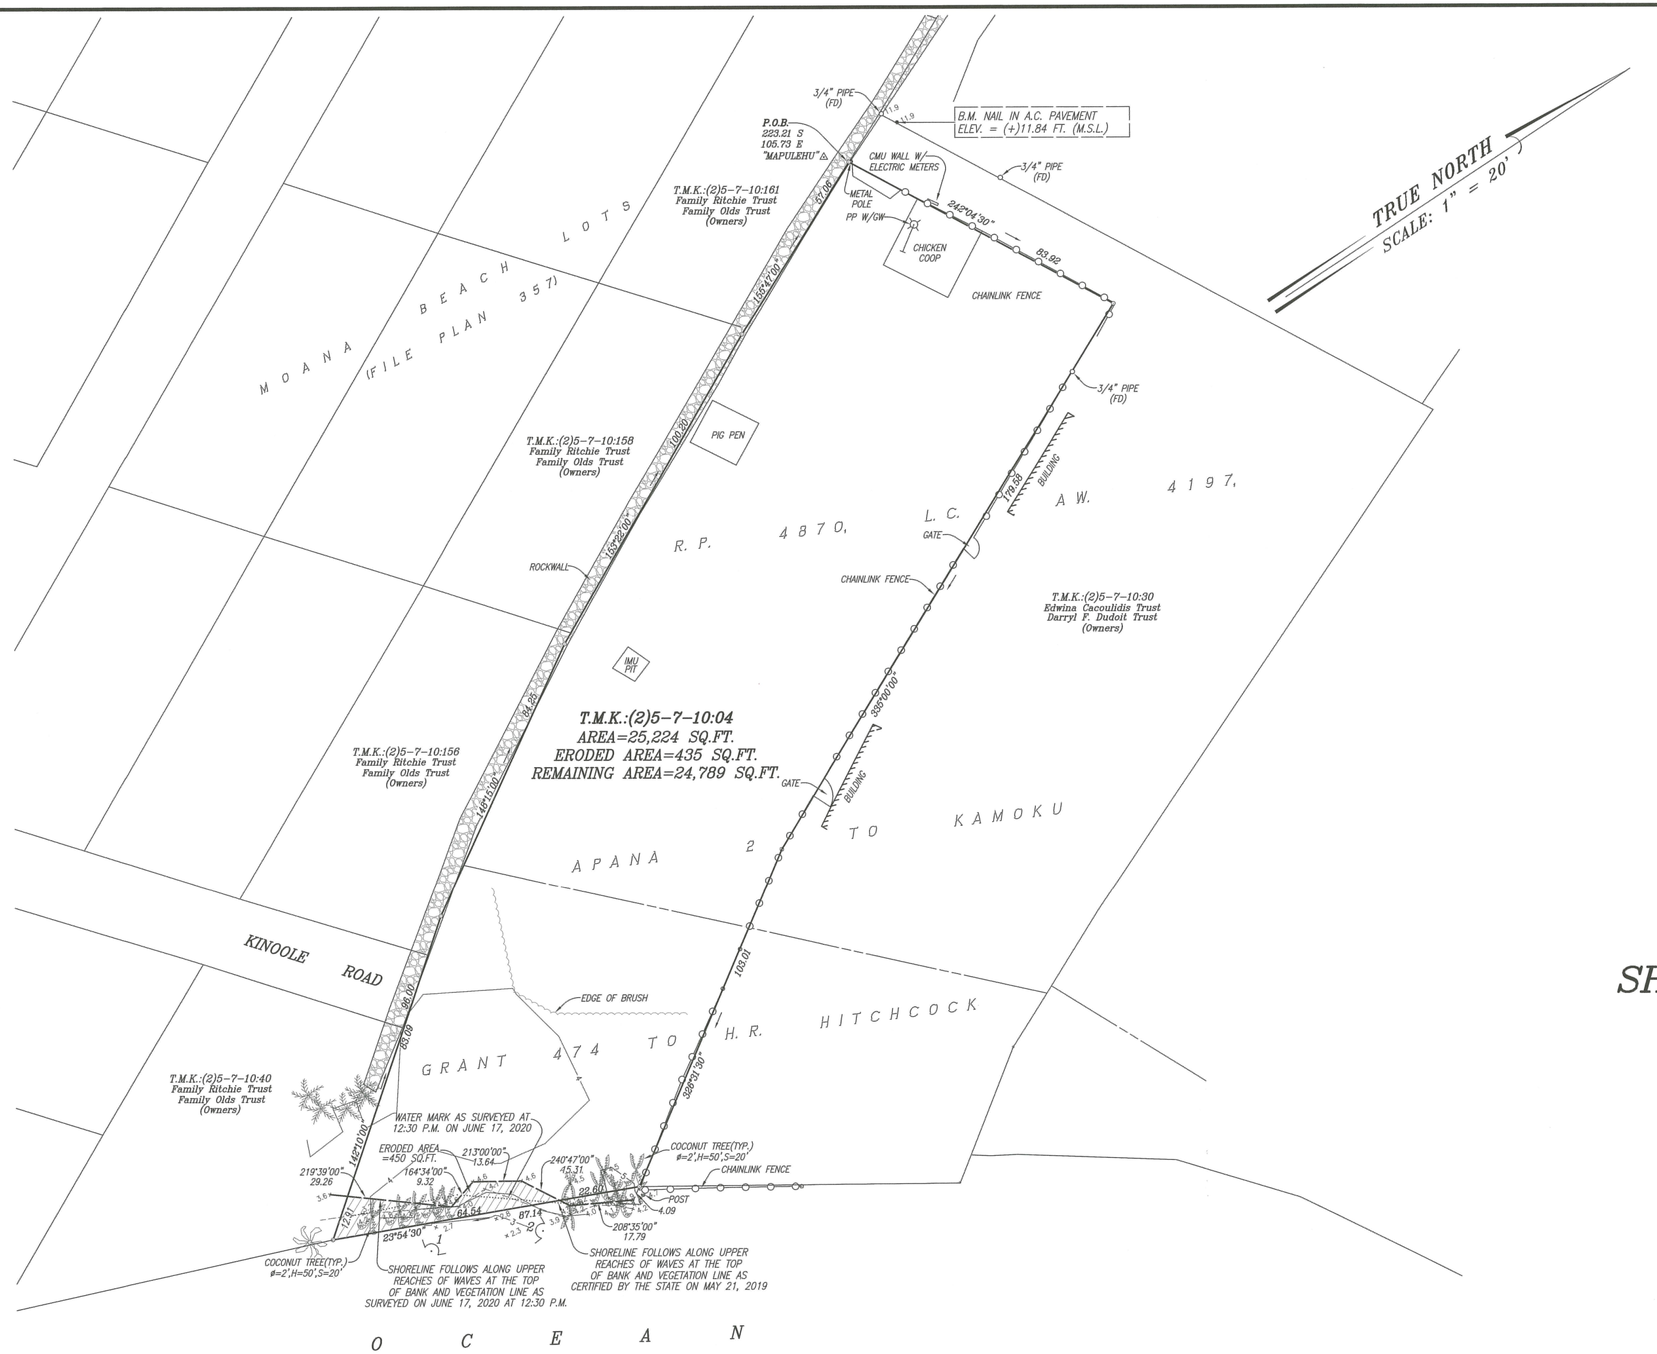

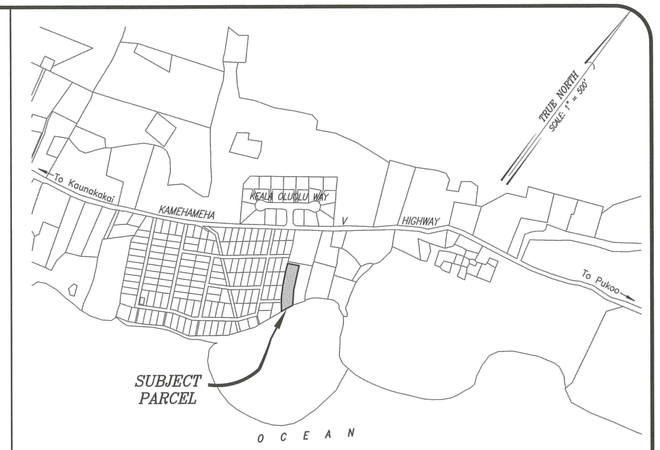

VICINITY MAP

SCALE: 1 IN. = 500 FT.

SHORELINE CERTIFICATION MAP FOR

PORTIONS OF ROYAL PATENT 4870, LAND COMMISSION AWARD 4197, APANA 2 TO KAMOKU AND GRANT 474 TO H. R. HITCHCOCK

SITUATE AT
KALUAAHA, MOLOKAI, HAWAII

DATE: JUNE 28, 2020 SCALE: 1" = 20'

AKAMAI LAND SURVEYING, INC.
P.O. BOX 1748
MAKAWAO, MAUI, HAWAII 96768
(808)876-0177

NOTES:

1. TOPOGRAPHIC INFORMATION SHOWN HEREON IS BASED ON AN ACTUAL FIELD SURVEY PERFORMED ON JUNE 17, 2020 AT 12:30 P.M.
2. AZIMUTHS AND COORDINATES SHOWN HEREON REFER TO GOVERNMENT SURVEY TRIANGULATION STATION "MAPULEHU".
3. OWNERS OF ADJOINING LAND PARCELS TAKEN FROM REAL PROPERTY MAPPING BRANCH.
4. ELEVATIONS SHOWN HEREON ARE MEAN SEA LEVEL, LOCAL TIDAL DATUM, BASED ON BENCH MARK INFORMATION PROVIDED TO THIS OFFICE BY WARREN S. UNEMORI ENGINEERING, INC.
5. 1 DENOTES PHOTO NUMBER, LOCATION AND DIRECTION

T.M.K: (2) 5-7-10: 04

LEGEND:

20	EXISTING GRADE
20.0	SPOT ELEVATION
PP	POWER POLE
WM	WATER METER
	EXISTING FENCE
	COCONUT TREE
	KAMANI TREE

0 20 40 60 80 100
SCALE IN FEET

PROPERTY OWNER & ADDRESS:

JAMES STEPHEN GOODFELLOW
KAMEHAMEHA V HIGHWAY
KALUAAHA, MOLOKAI, HAWAII 96748

SHERMAN DUDLEY DEPONTE
LICENSED PROFESSIONAL LAND SURVEYOR
No. 6960
HAWAII, U.S.A.

THIS WORK WAS DONE BY ME OR UNDER MY DIRECT SUPERVISION.
29 May 20
SHERMAN DUDLEY DEPONTE
LICENSED PROFESSIONAL LAND SURVEYOR
STATE OF HAWAII CERTIFICATE NO. 6960
EXPIRATION DATE: 30 APRIL 2022

JOB NO. 220157-SHORE-29JUN20