LAND COURT APPLICATION 1804

LOT 335-A
T.M.K.: (2) 2-1-23 : 03
AREA PER LAND COURT APPLICATION 1804 (MAP 63) = 20.609 ACS.

TRUE NORTH
SCALE: 1 IN. = 30 FT.

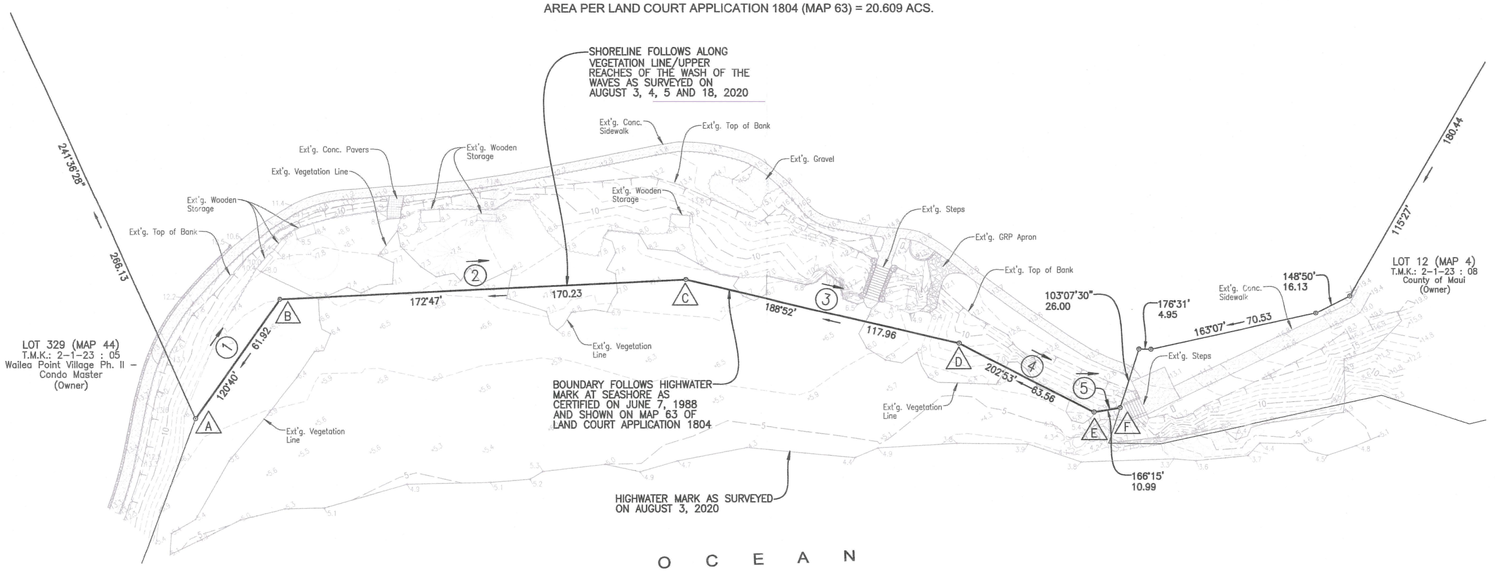

O C E A N

ENLARGEMENT
SCALE: 1 IN. = 30 FT.

TRUE NORTH
SCALE: 1 IN. = 100 FT.

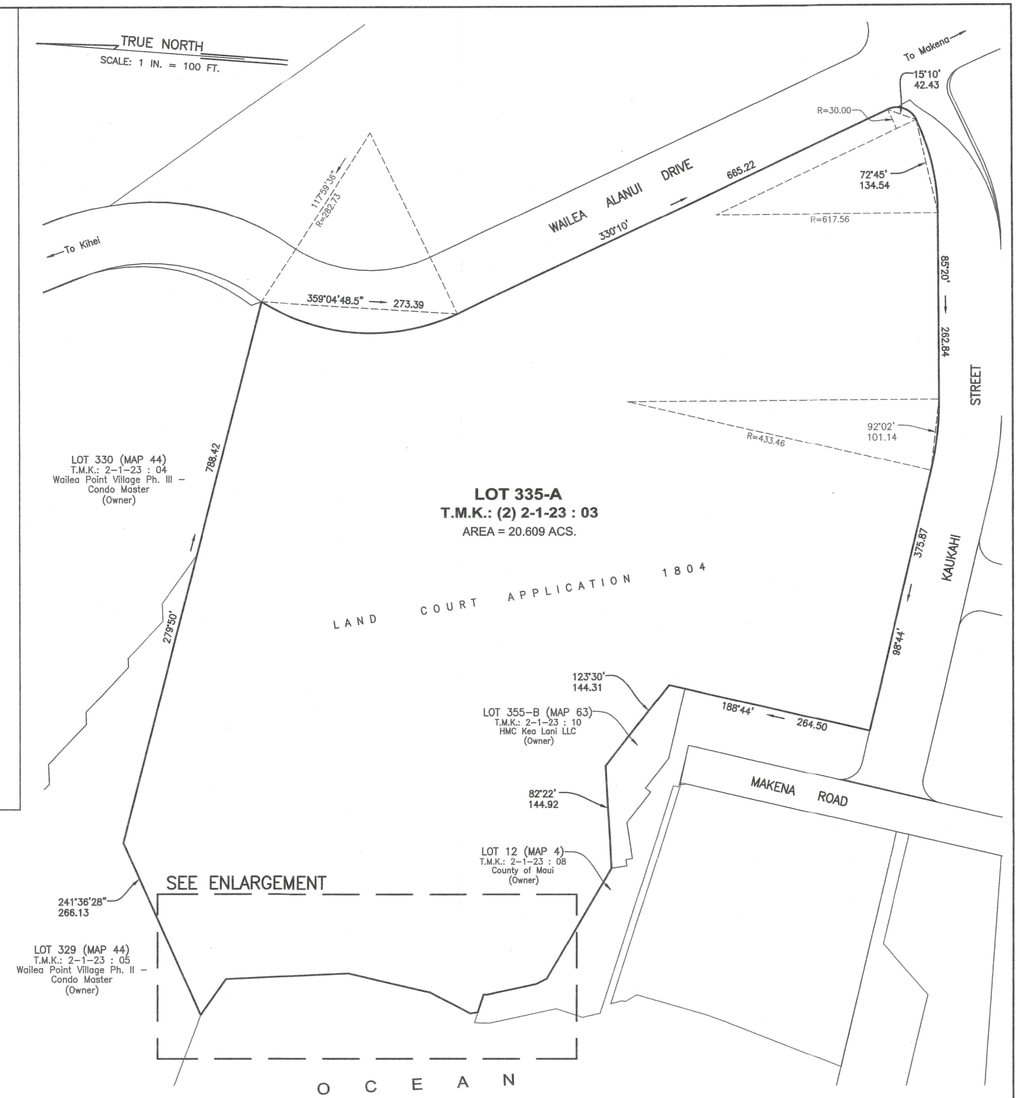

LOT 335-A
T.M.K.: (2) 2-1-23 : 03
AREA = 20.609 ACS.

LAND COURT APPLICATION 1804

O C E A N

NOTES:
1. ALL AZIMUTHS AND RECORD COORDINATES, REFER TO GOVERNMENT SURVEY TRIANGULATION STATION "PUU IO".
2. OWNERS OF ADJOINING LANDS, AS SHOWN ON PLAN, ARE TAKEN FROM RECORDS IN THE REAL PROPERTY MAPPING BRANCH.

LEGEND:
- 10 — EXISTING GRADE
- 90.5 — EXISTING SPOT ELEVATION
- A — POINT NUMBER
- 1 — PHOTO NUMBER
- EXT'G. MILO TREE
- EXT'G. COCONUT TREE
- EXT'G. KAMANI TREE

SHORELINE CERTIFICATION MAP FOR T.M.K.: (2) 2-1-23 : 03

LOT 335-A OF LAND COURT APPLICATION 1804
HONUAULA, MAUI, HAWAII

0 100 200 300 400
SCALE: 1 INCH = 100 FEET

OWNER: HMC KEA LANI LP
ADDRESS: BETHESDA, MARYLAND
PROPERTY ADDRESS: 4100 WAILEA ALANUI DRIVE

REED M. ARIYOSHI
LICENSED PROFESSIONAL LAND SURVEYOR
NO. 6597
HAWAII, U.S.A.

Reed M. Ariyoshi 8/21/20 4/30/22
This map was prepared by me or under my supervision. Date Expiration Date of License

WARREN S. UNEMORI – ENGINEERING, INC.
Wells Street Professional Center – Suite 403
2145 Wells Street – Wailuku, Maui, Hawaii 96793
(808)242-4403 FAX: (808)244-4856

August 20, 2020

TAX MAP KEY: (2) 2-1-23 : 03

24"x36"

V:\Projects\23PROA\2024 - Fairmont Kea Lani Shoreline\dwg\maps\SHORELINE2020_00.dwg