


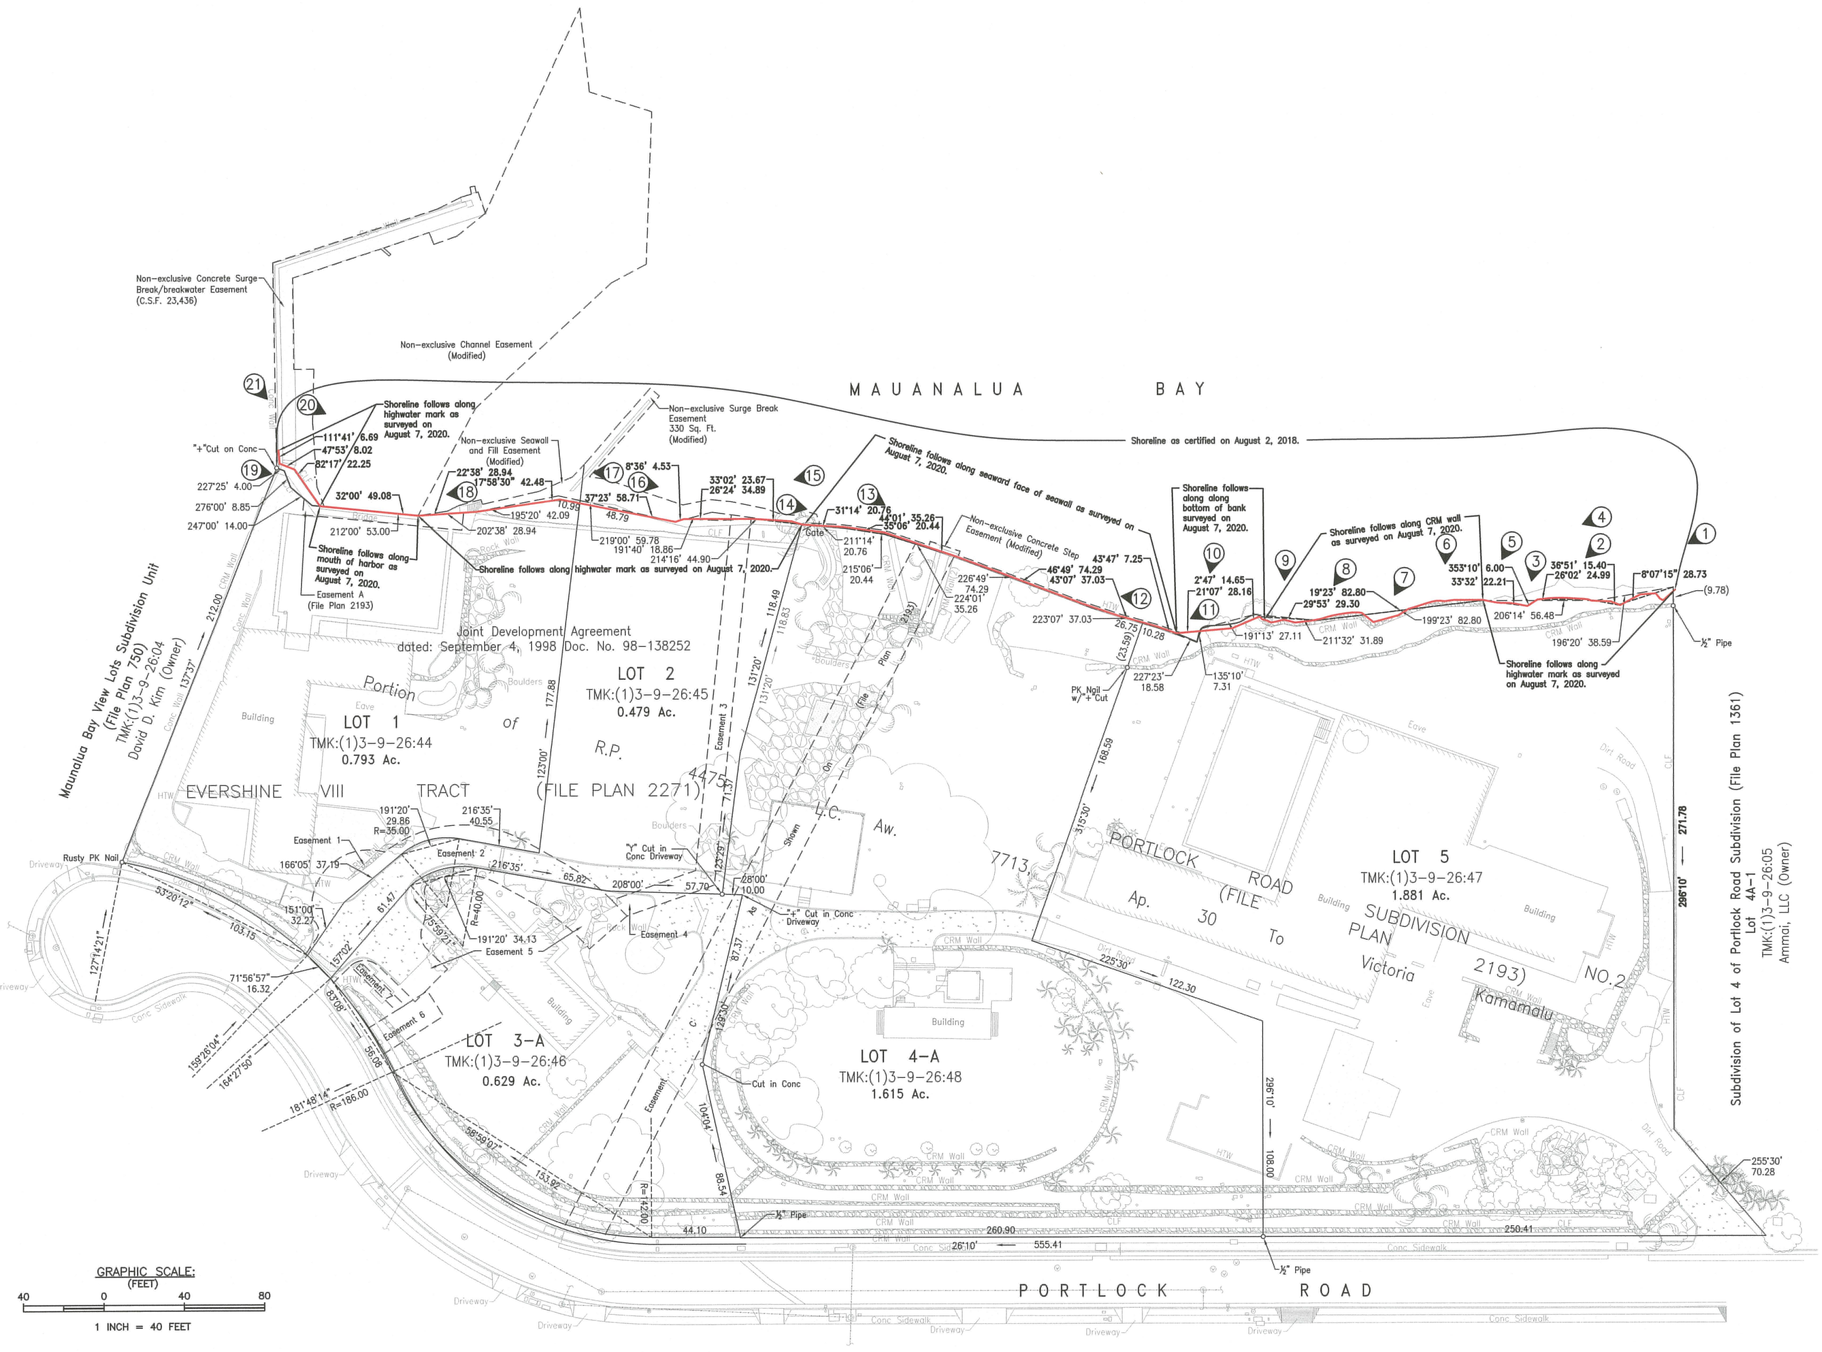


# SHORELINE CERTIFICATION

## LOTS 1 AND 2 OF EVERSHINE VIII TRACT (FILE PLAN 2271) LOT 5 OF PORTLOCK SUBDIVISION NO. 2 (FILE PLAN 2193) AND LOT 4-A

SITUATED AT MAUNALUA, HONOLULU, OAHU, HAWAII

TAX MAP KEY: (1) 3-9-026: 044, 045, 047, AND 048

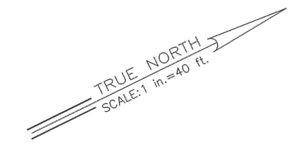OWNER: EVERSHINE II LP
ADDRESS: 19620 STEVENS CREEK BLVD STE 200
CUPERTINO CA, 95014

NOTE:
1. All azimuths and record coordinates, referred to Government Survey Triangulation Station "KOKO HEAD-3"
2. Owners of adjoining lands, as shown on plan, are from records filed in the Real Property Mapping Branch.
3. Field survey work was conducted by Sam O. Hirota, Inc. on August 7, 2020, and was recorded in Field Book 1871, pages 53-56.

ROMMEL C. OFALSA LICENSED PROFESSIONAL LAND SURVEYOR No.10544 HAWAII, U.S.A.

THIS WORK WAS PREPARED BY ME OR UNDER MY SUPERVISION.

ROMMEL C. OFALSA
LICENSED PROFESSIONAL LAND SURVEYOR
CERTIFICATE NO. 10544
License Expires: 4/30/2022

TAX MAP KEY: (1)3-9-26: 044, 045, 047, AND 048

Date: August 17, 2020

JOB NO.: 200550
FB/PG NO.: 1871/53-56

SAM O. HIROTA, INC.
864 S. Beretania St.
Honolulu, HI 96813

21" x 32" = 4.67 Sq. Ft.

FILE NAME:X:\PROJECTS\SURVEY2020\200550_KAISER_ESTATE\DWG\PORTLOCK_SHORELINE_2020.dwg