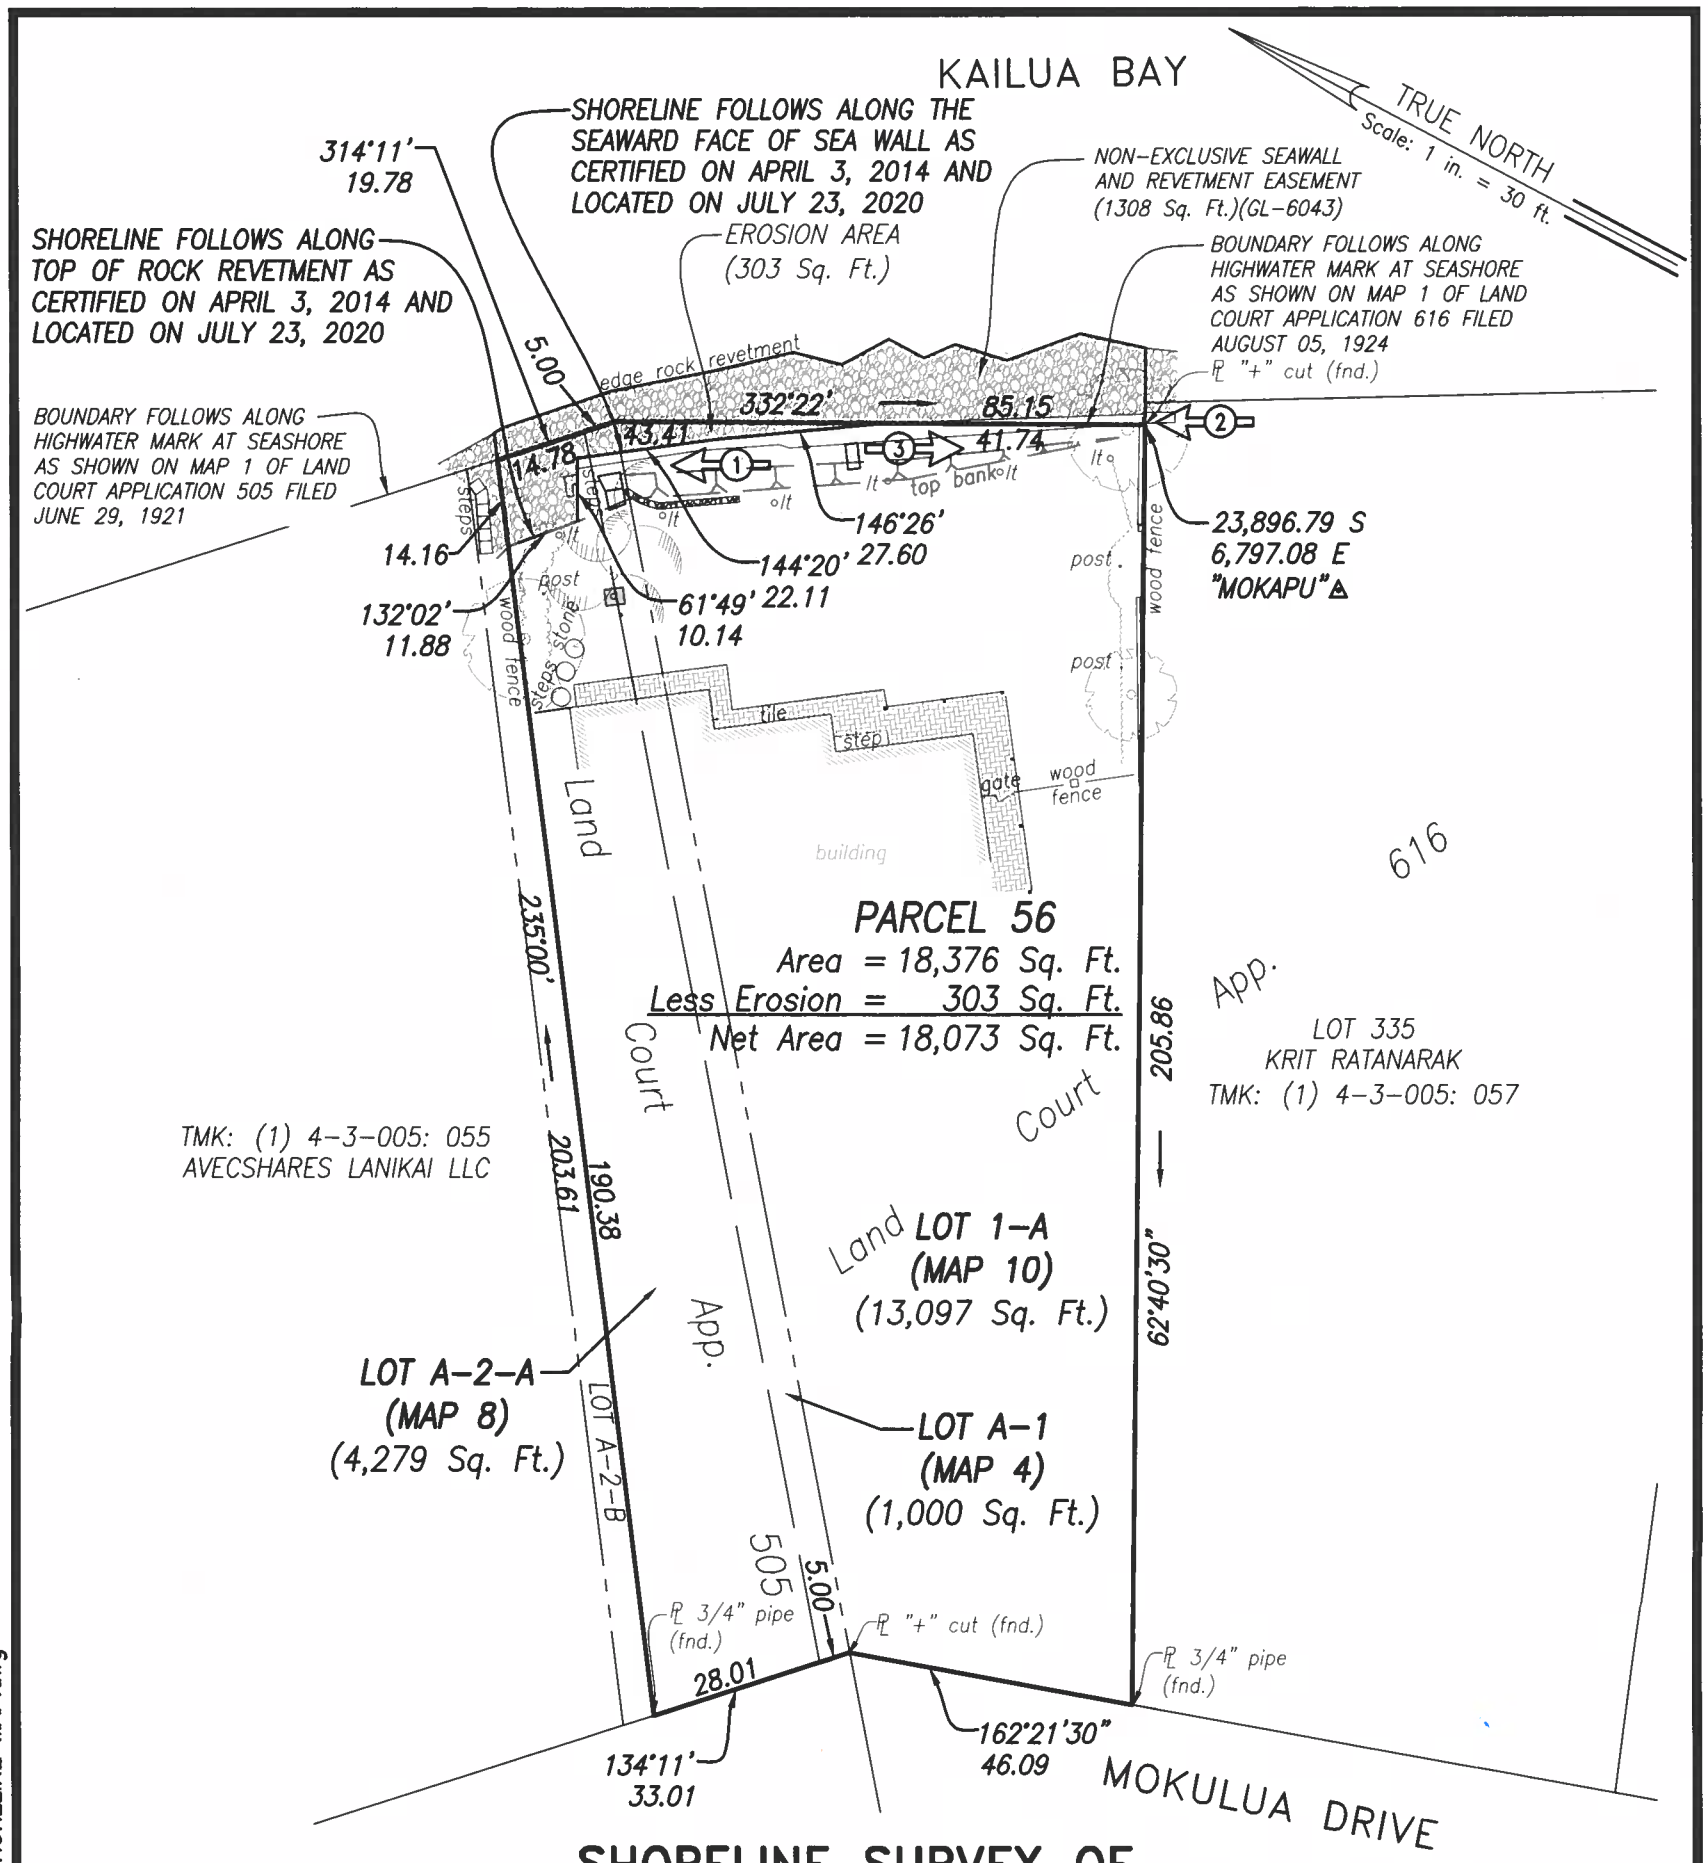

SHORELINE SURVEY OF

LOTS A-1 AND A-2-A OF LAND COURT APPLICATION 505 AND LOT 1-A OF LAND COURT APPLICATION 616

AT KAILUA, KOOLAUPOKO, OAHU, HAWAII

TAX MAP KEY: (1) 4-3-005: 056

OWNERS: Krueger Trust

ADDRESS: 1226A Mokulua Drive
Kailua, Hawaii 96734

ERIK S. KANESHIRO
LICENSED PROFESSIONAL LAND SURVEYOR
No. 9826
HAWAII, U.S.A.

THIS WORK WAS PREPARED BY ME OR UNDER MY SUPERVISION.

LICENSED PROFESSIONAL LAND SURVEYOR
CERTIFICATE No. 9826
EXP. 04/22

September 1, 2020

LEGEND:

fnd found
TMK tax map key

NOTES:

1. Azimuths and Coordinates are referred to Government Survey Triangulation Station "MOKAPU".
2. ①▷ Denotes approximate position and direction of Shoreline Photographs.

JOB NO.: 20-323
FB. NO.:
10" X 15"

Y:\2020\20-323 1226a Mokulua Drive Shoreline\DWG\20-323 SHORELINE MAP.dwg