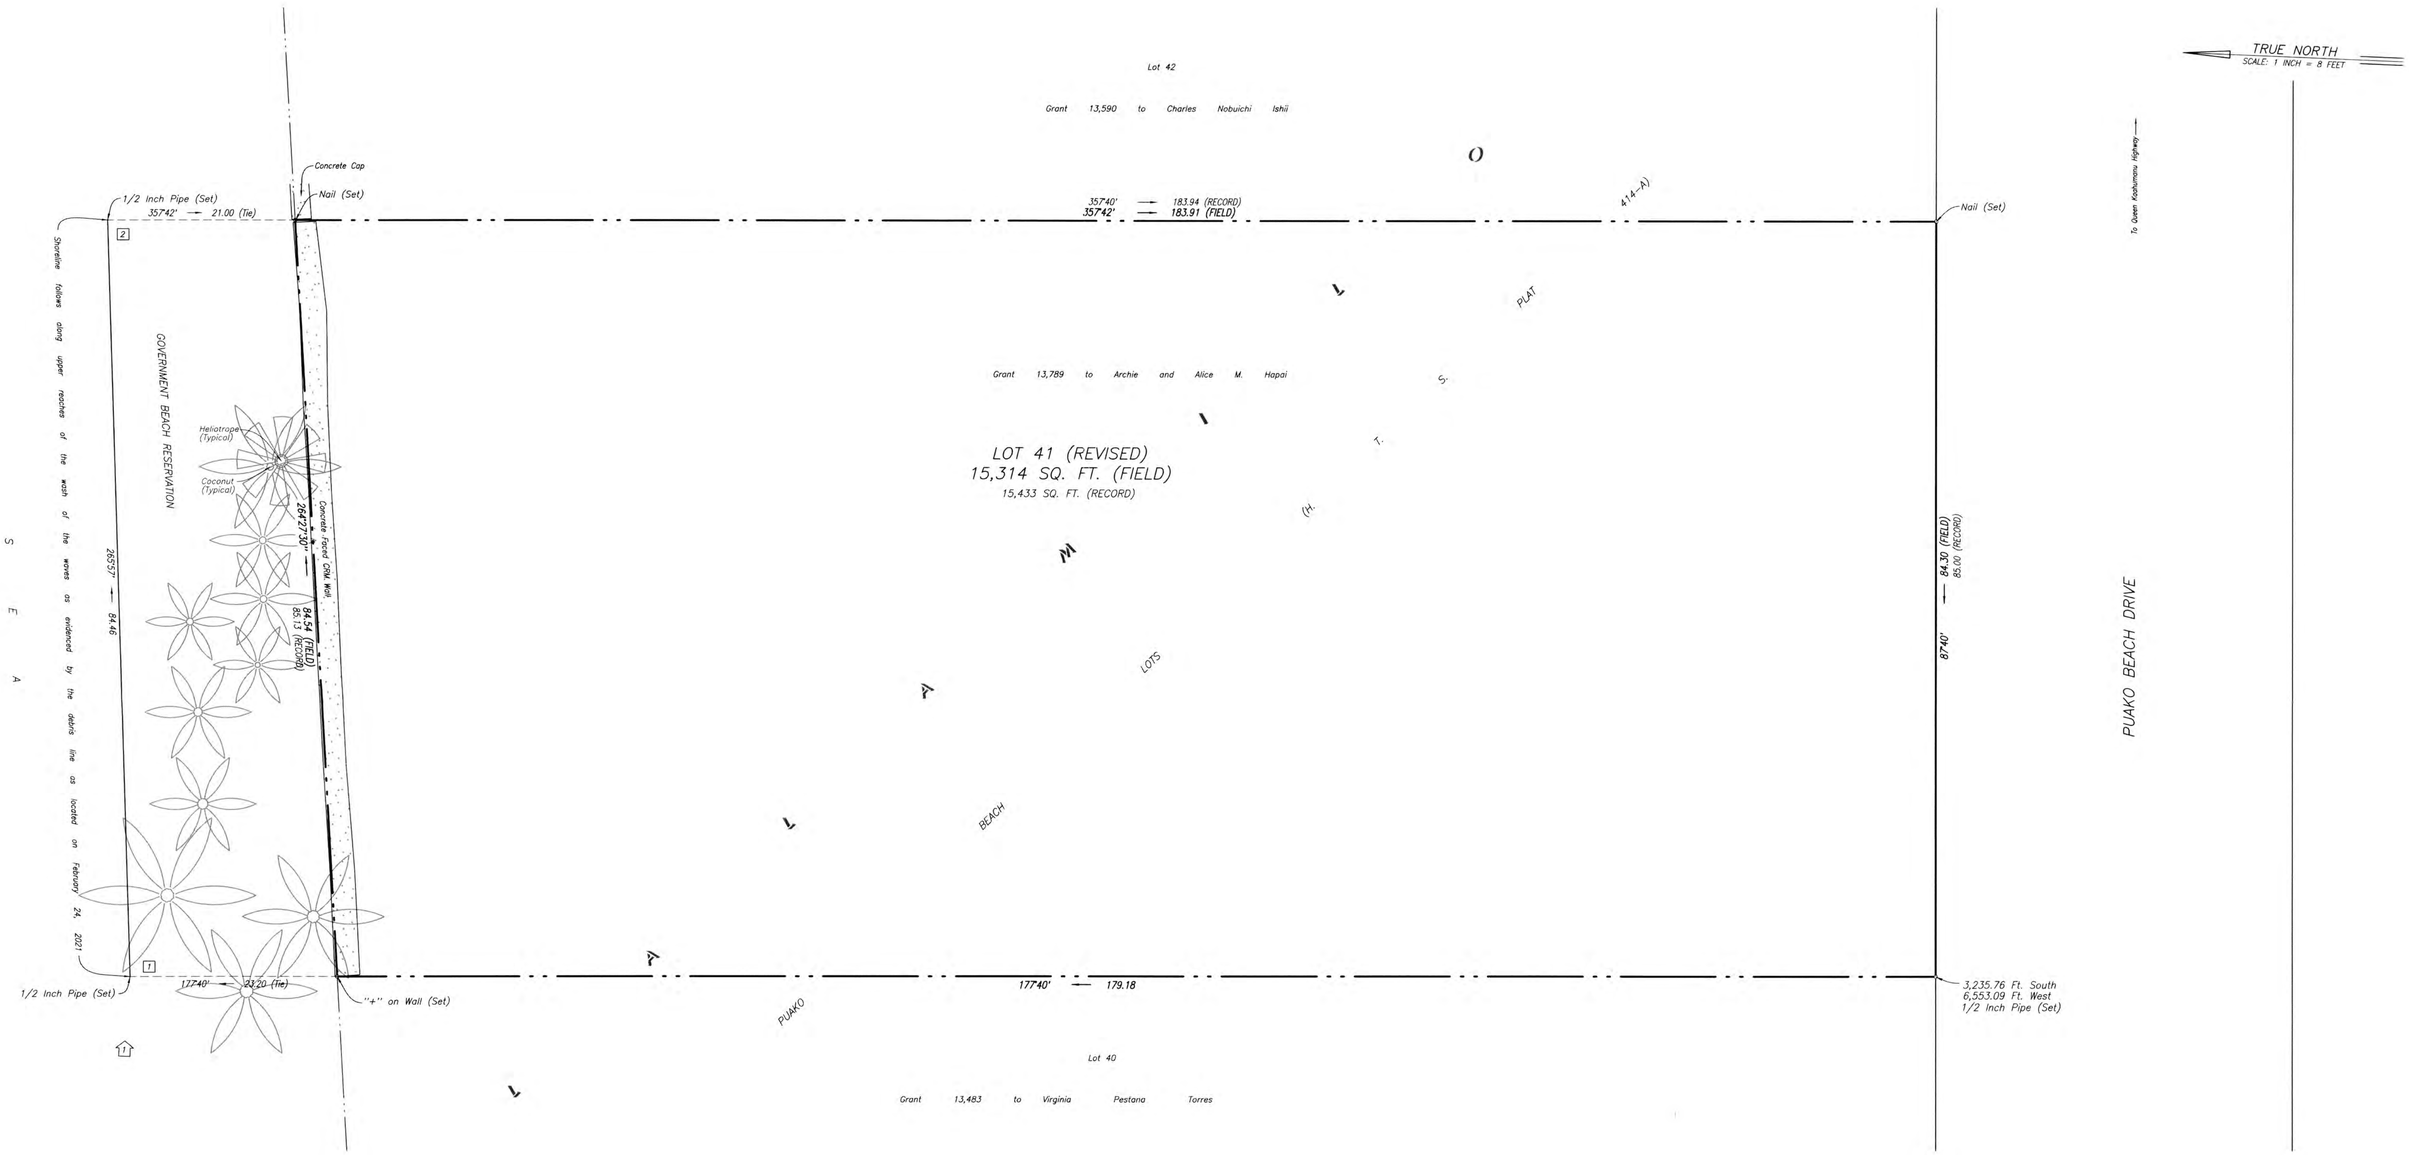

SHORELINE CERTIFICATION MAP SHOWING LOT 41 (REVISED) OF PUAKO BEACH LOTS (H.T.S. PLAT 414-A)

Being the Whole of Grant 13,789 to Archie and Alice M. Hapai

At Lalamilo, Waimea, South Kohala Island and County of Hawaii, State of Hawaii

NOTES:

1. Azimuths and coordinates are referred to Government Survey Triangulation Station "PUAKO".
2. The features, shown hereon, were located by an actual survey on the ground done between November 6, 2019 and February 24, 2021.
3. [1] Denotes photograph number and direction of view.

   [1] Denotes number in photograph.

8 4 0 8 16 24

SCALE IN FEET

Prepared For:
RICHARD D. EDNIE TRUST,
SANDRA F. EDNIE TRUST
AND JAMES D. THAIN, JR. TRUST (OWNERS)
c/o Koa Architects, LLC
65-1285 C Kawaihae Road
Kamuela, Hawaii 96743

Property Address: 69-1802 Puako Beach Drive

NICOLAS K. YAMASAKI LICENSED PROFESSIONAL LAND SURVEYOR No.12052 HAWAII, U.S.A.

This work was prepared by me or under my direct supervision.

NICOLAS K. YAMASAKI
Licensed Professional Land Surveyor
State of Hawaii Certificate Number LS-12052
Expiration Date: April 2022

Prepared By:
WES THOMAS ASSOCIATES
-- Land Surveyors --
75-5749 Kalawa Street
Kailua-Kona, Hawaii 96740-1817
TEL. (808) 329-2353
FAX (808) 329-5334 EMAIL surveys@wtahawaii.com

PROJECT NO.: 19393.1
DATE: . . . . . APRIL 13, 2021
FIELD BOOK NO.: . . 1378, 1383 AND 1393
TAX MAP KEY: . . . . 6-9-005:017 (3RD DIVISION)

April 13, 2021 p:\19000-19499\19393.1\dgn\19393sl.dgn