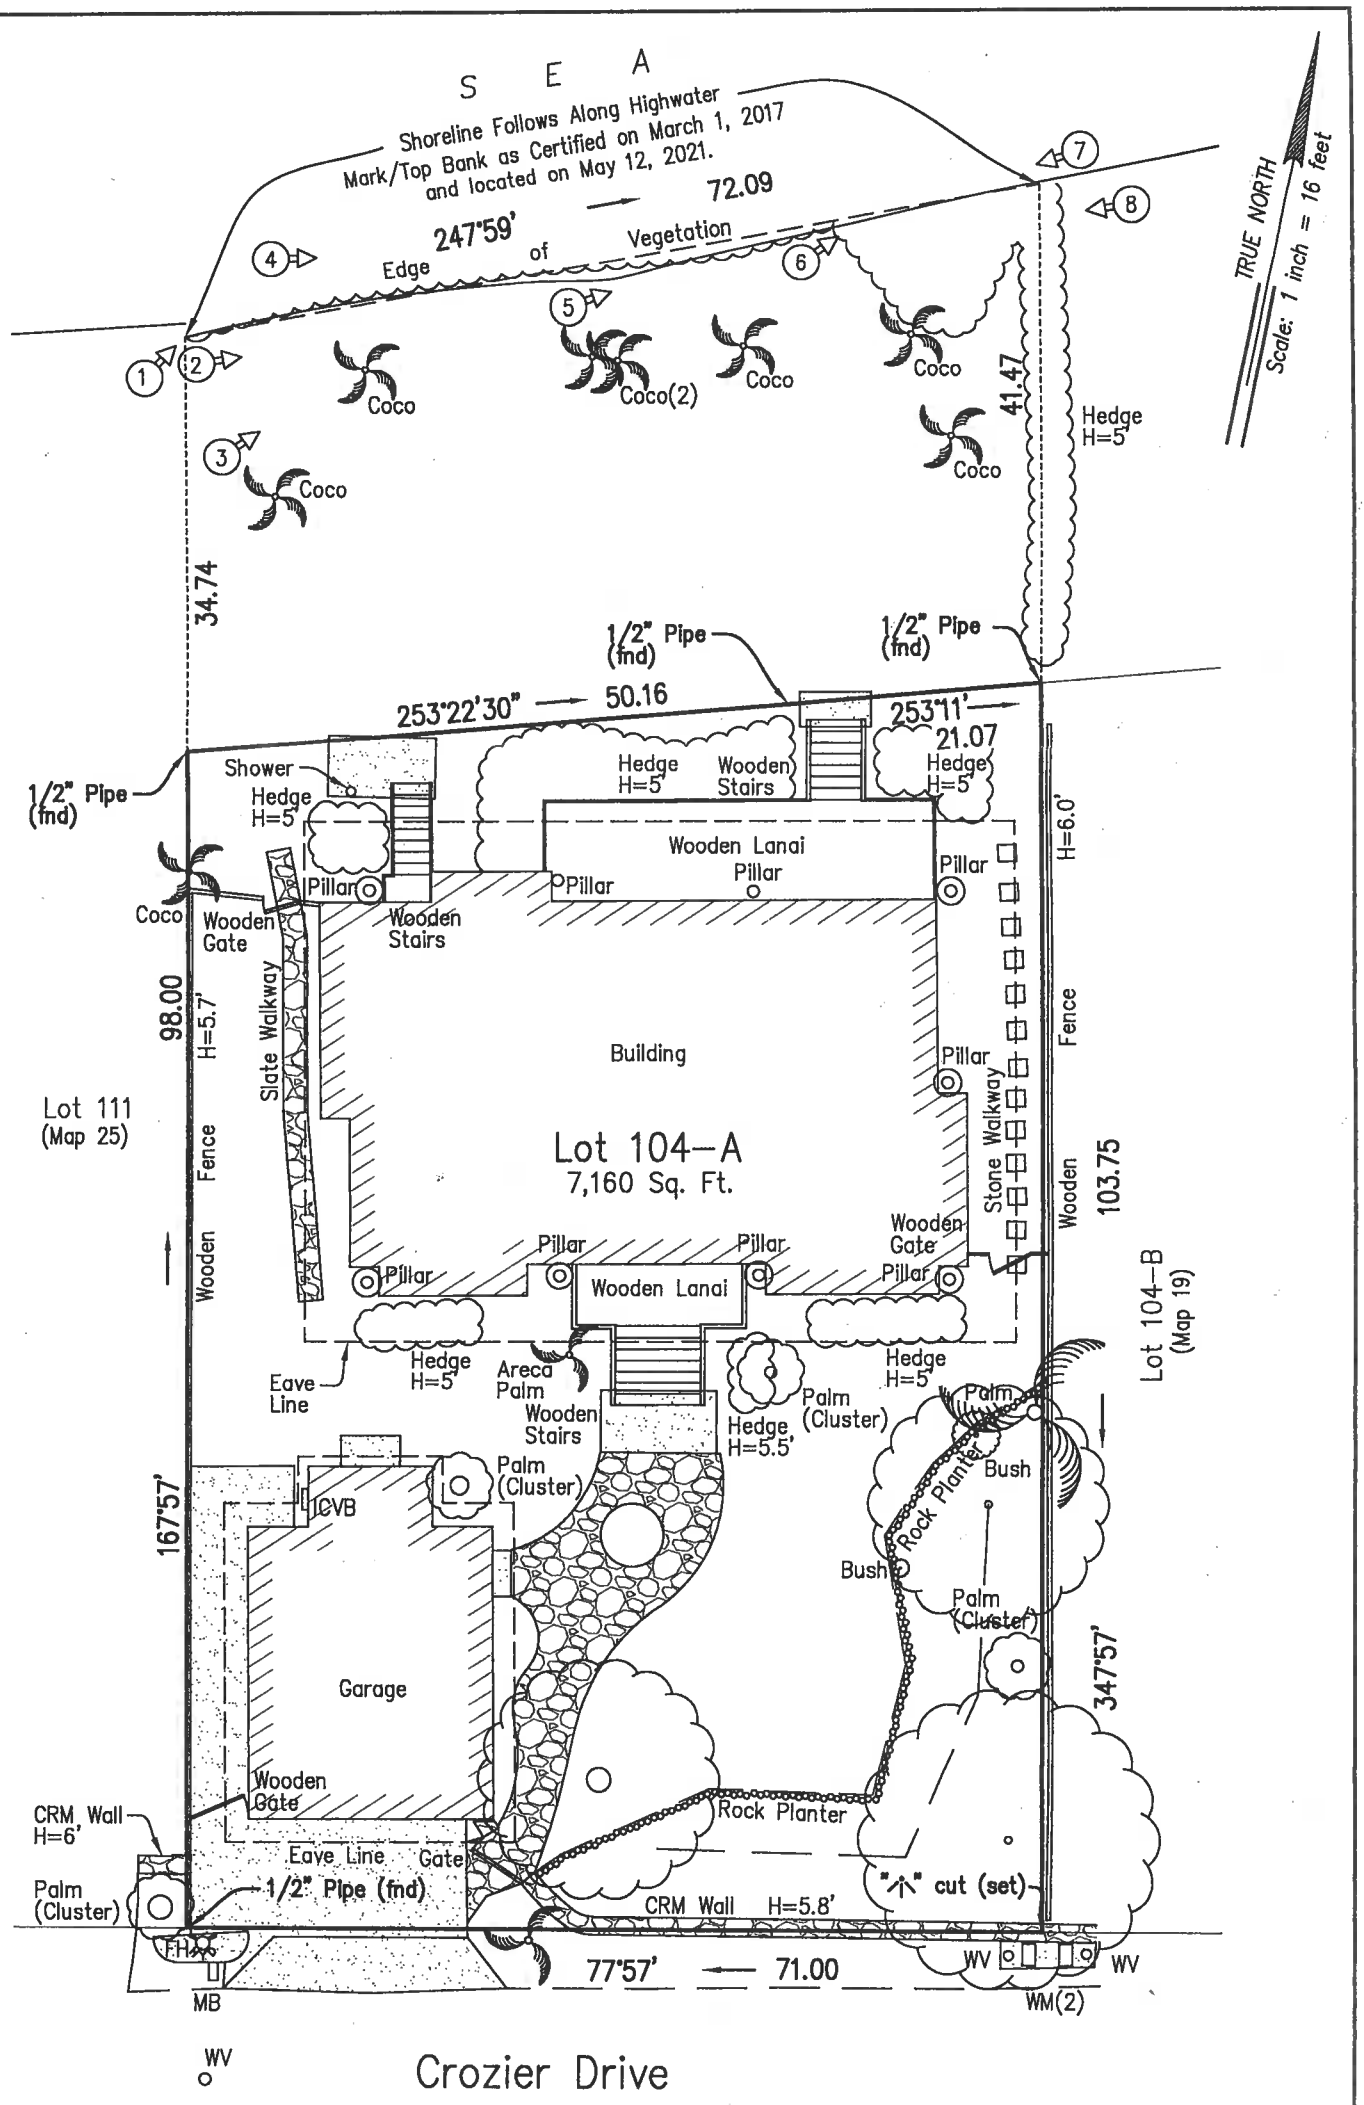

Abbreviations:

COCO	Coconut Tree
CRM	Concrete Rubble Masonry
FH	Fire Hydrant
H	Height
ICVB	Irrigation Control Valve Box
MB	Mailbox
WM	Water Meter
WV	Water Valve
(1) ▷	Picture Number & Direction

Owner: Michelle K. Ho Trust
Property Address: 68-415 Crozier Drive
Waialua, Hawaii 96786

Notes:

Azimuths are referred to Government Survey Triangulation Station "MOKULEIA" △.

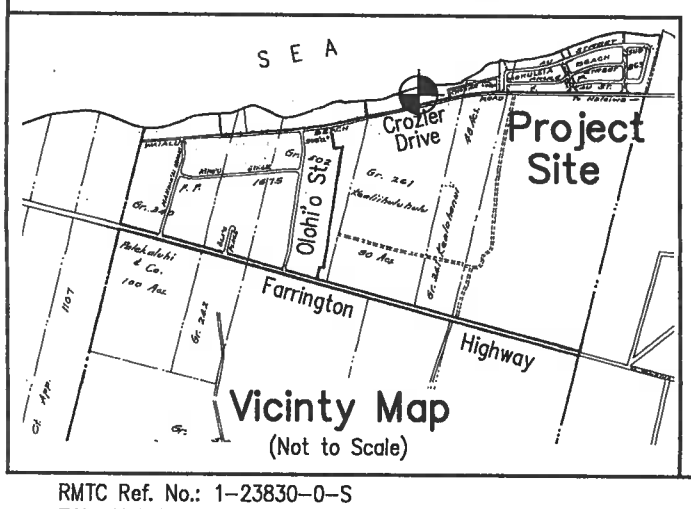

Shoreline Survey of Lot 104-A (Map 19) of Land Court Application 609

At Mokuleia, Waialua, Oahu, Hawaii

Tax Map Key: (1) 6-8-05: 02

DAN L. M. AKITA
LICENSED PROFESSIONAL LAND SURVEYOR
No. 12749
HAWAII, U.S.A.

This work was prepared by me or under my direct supervision

R. M. Towill Corporation

4/30/22
Dan L.M. Akita — Expiration Date
Licensed Professional Land Surveyor
Certificate Number 12749

RMTC Ref. No.: 1-23830-0-S
F.N.: Mokuleia 104-A Shoreline.Dwg
F.B. No. 8567

R. M. TOWILL CORPORATION
SINCE 1930

2024 North King Street, Suite 200
Honolulu, Hawaii 96819