SHORELINE CERTIFICATION
MAP SHOWING
LOT A-2
Being a Portion of Subdivision Map 06-000329 at Kaumalumalu,
North Kona, County of Hawaii, State of Hawaii
TMK (3) 7-7-024:002-0000

TRUE NORTH

0 20

SCALE ONE INCH
EQUALS 20.00 FEET

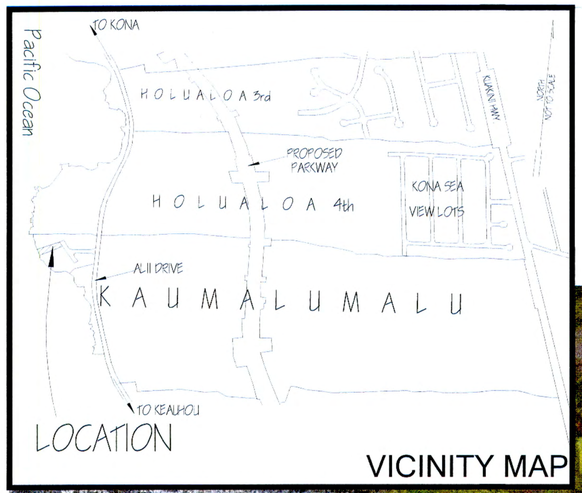

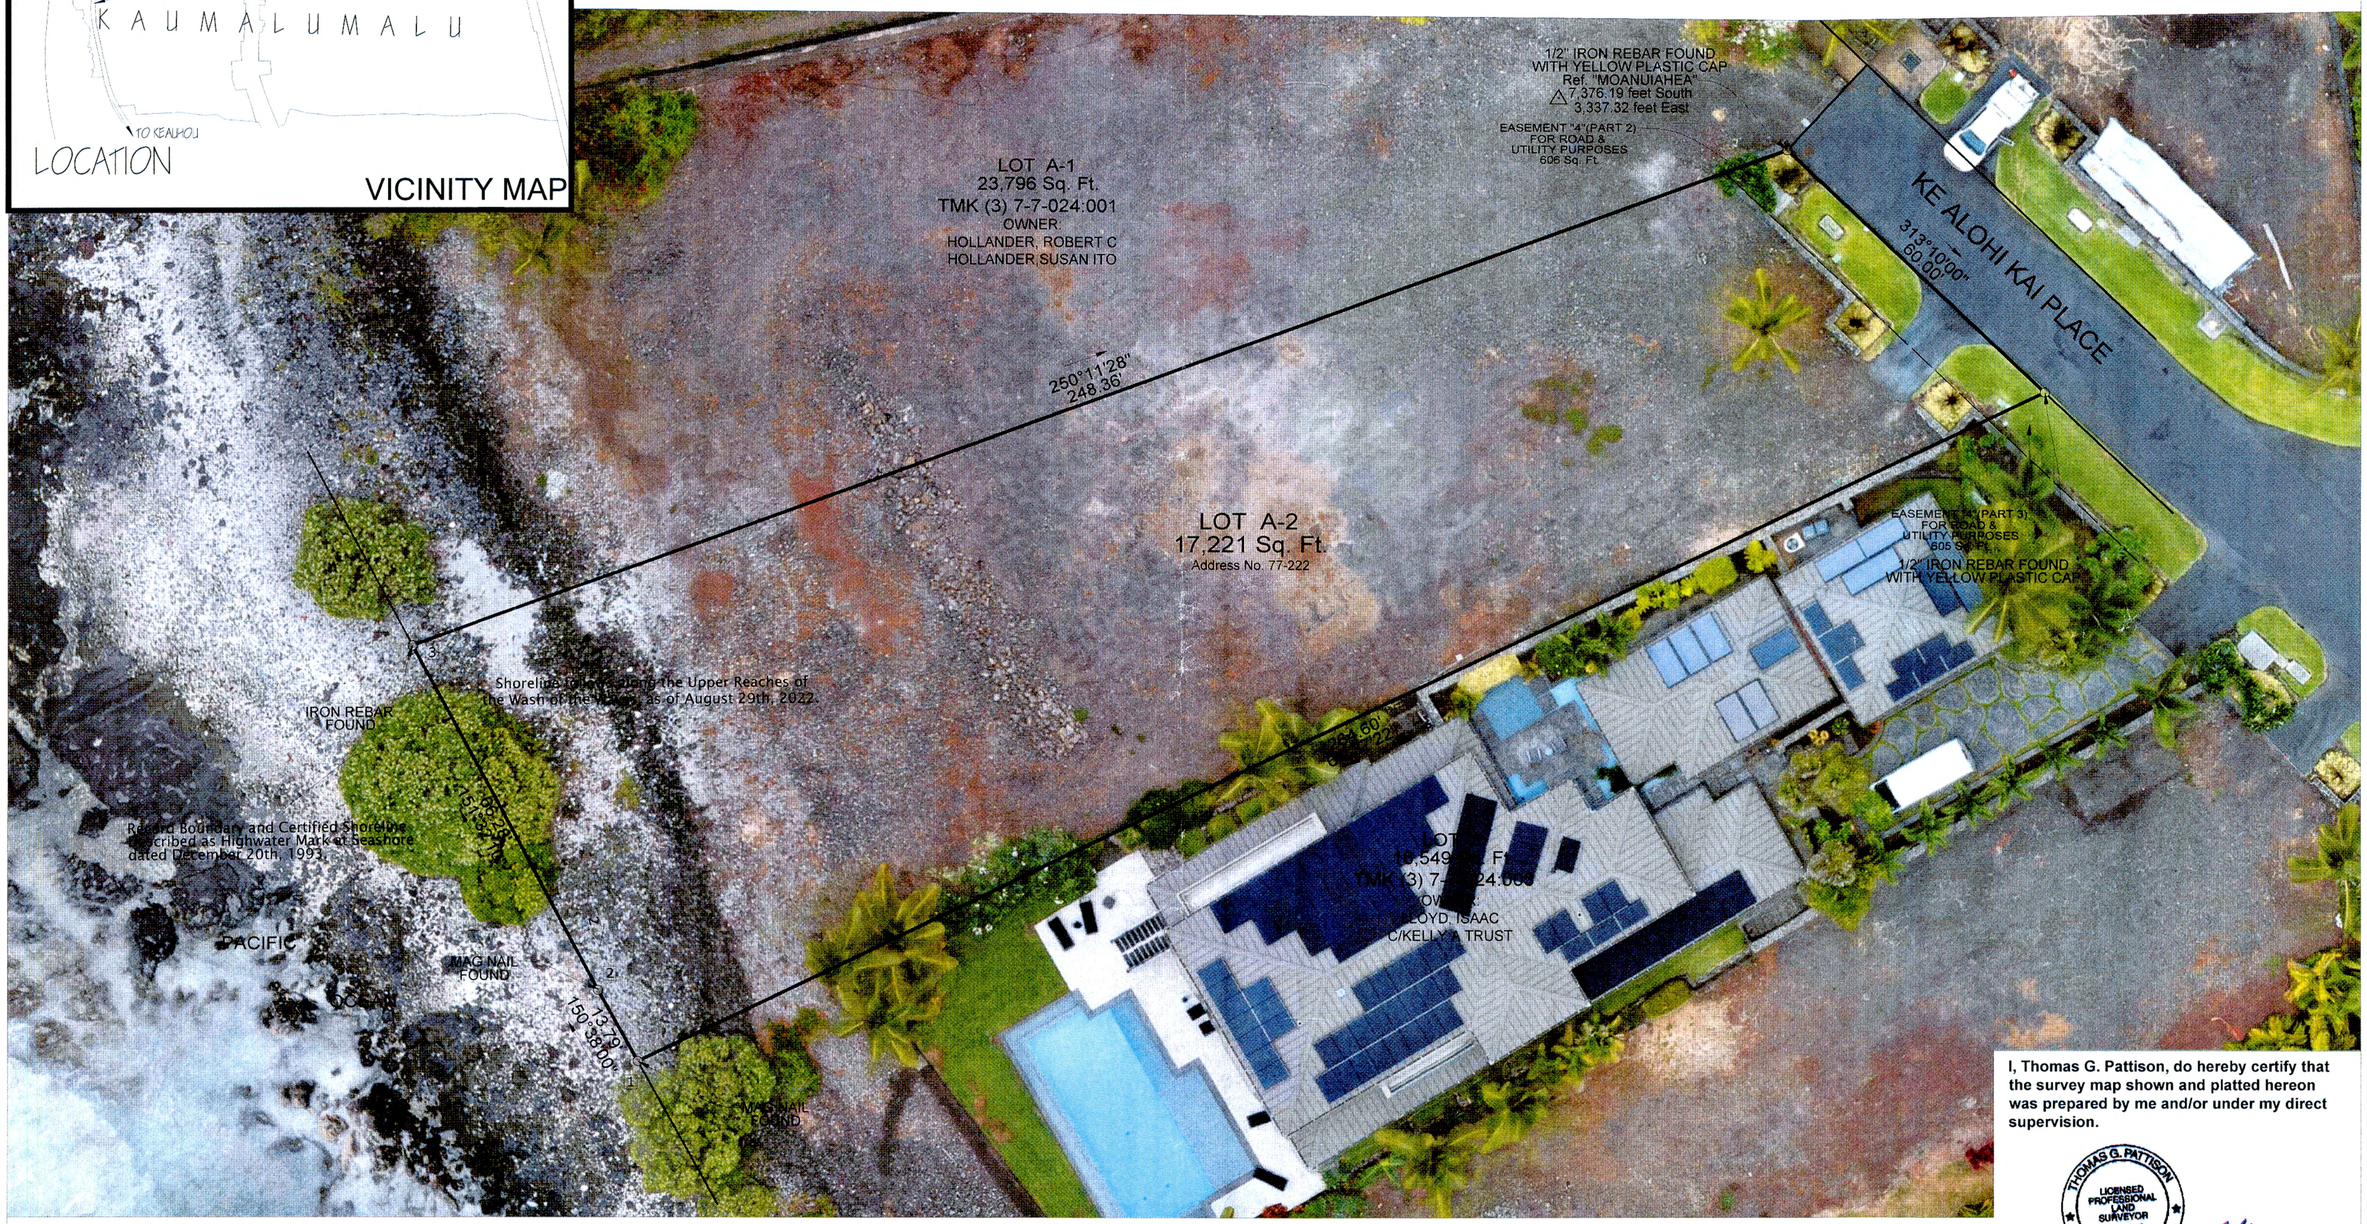

I, Thomas G. Pattison, do hereby certify that the survey map shown and platted hereon was prepared by me and/or under my direct supervision.

THOMAS G. PATTISON
LICENSED PROFESSIONAL LAND SURVEYOR
No. 10743
HAWAII U.S.A.

THOMAS G. PATTISON
Hawaii License No. 10743
September 16th, 2022

NOTES:

1. 1 Denotes photograph number and direction of view.
2. 1 Denotes number in photograph.
3. Azimuths and distances are based on record information.

PREPARED FOR:
Timothy Dinehart and Kerie Dinehart
2821 Fairview Ave. #12
Seattle, WA, 98102

NOTE: BASIS OF AZIMUTH DERIVED USING HEMISPHERE GPS RTK SYSTEM

NOTE: ALL AZIMUTHS & DISTANCES ARE SHOWN & MAPPED HEREON IN A CLOCKWISE DIRECTION

Affecting Tax Map Key: 7-7-024:002 (3rd Div.)

PATTISON LAND SURVEYING | P.O. Box 384569 • Waikoloa Hawaii • 96738 • Office 808.327.9439 •

15" X 21" = 2.19 SQ. FT.