1

2

3

4

5

6

7

8

9

10

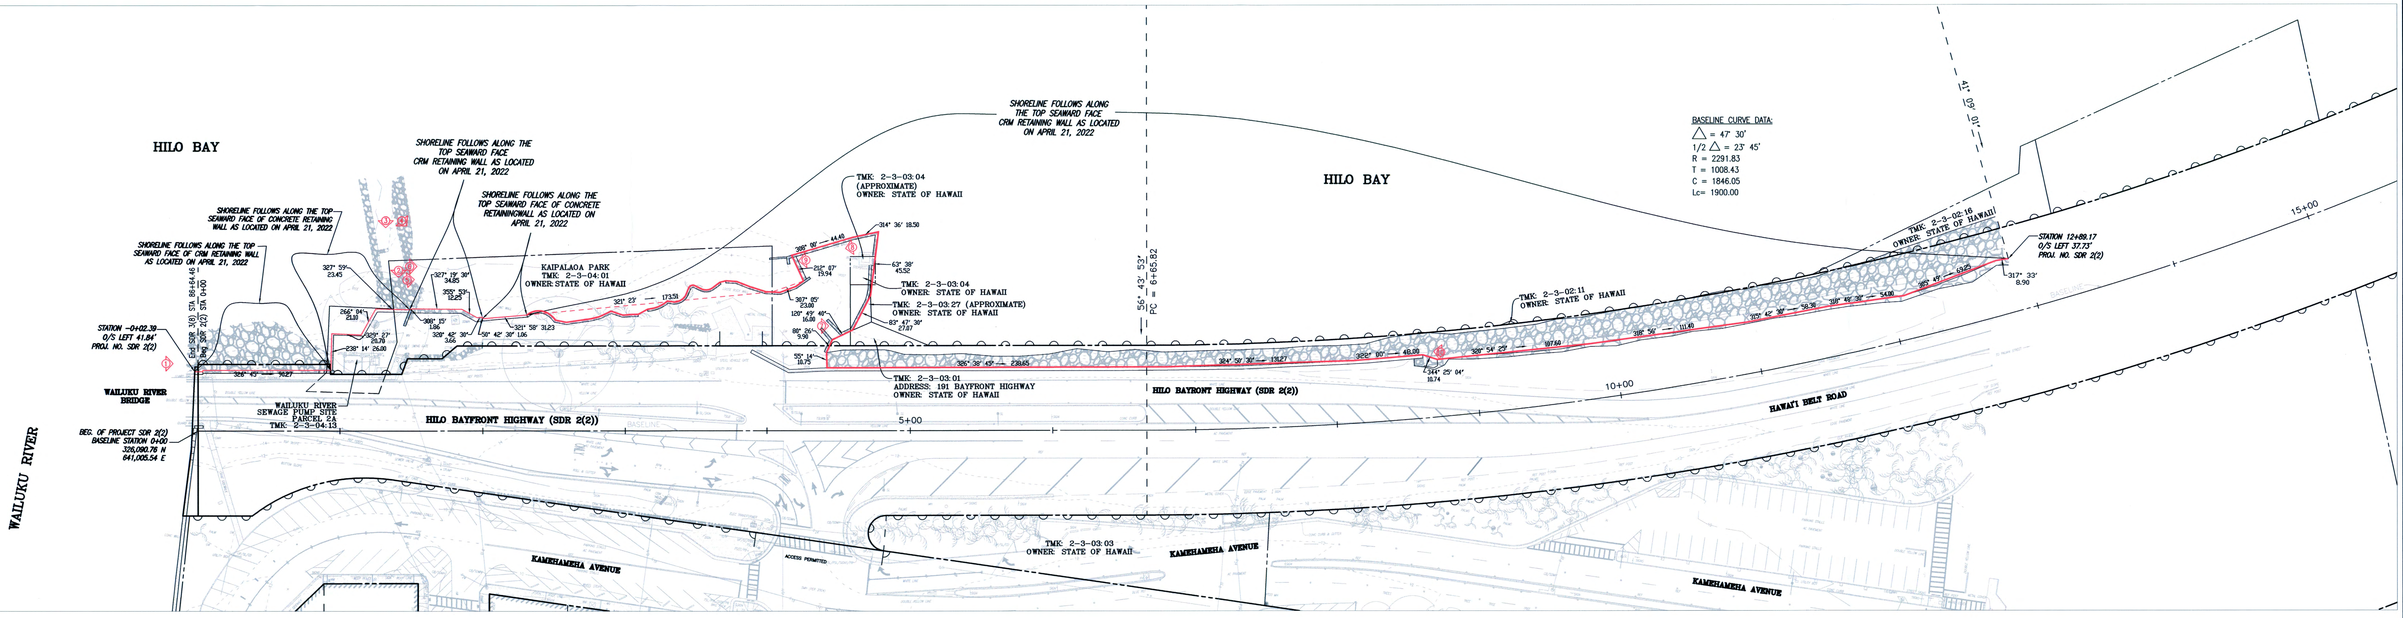

SHORELINE SURVEY MAP

PORTION OF HILO BAY
FROM WAILUKU RIVER BRIDGE SOUTH 2,700 FEET
ALONG HILO BAYFRONT HIGHWAY
TMK: (3) 2-3-002, 2-3-003 & 2-3-004
SOUTH HILO, ISLAND & STATE OF HAWAII

NOTES:
1. AZIMUTHS AND COORDINATES ARE REFERRED TO HAWAII STATE PLANE NAD83, ZONE 1, U.S FT.
2. ELEVATIONS ARE REFERRED TO PREVIOUS SURVEY CONTROL "PP 1002 BM", MAG NAIL ELEVATION = 12.86 AS SHOWN IN THE DRAWING.
3. PHOTO NUMBER AND DIRECTION

GRAPHIC SCALE
100 50 25 0 50 150
(IN FEET)
1 inch = 50 ft.

July 18, 2022

This work was prepared by me or under my supervision.

CARSON R. ELIZARES
LICENSED PROFESSIONAL LAND SURVEYOR
No. 14282
HAWAII, U.S.A.

This work was prepared by me or under my direct supervision.

Carson R. Elizares
Licensed Professional Land Surveyor
Certificate Number 14282
License Expires April 30, 2024

Telephone: (808) 896-2041
Email: celizares@cpshawaii.net

PROJECT NO. 22018-13
F.B. No.: 3470 & 210005

CONTROLPOINT SURVEYING, INC.
615 Piikoi St., Suite 700
HONOLULU, HAWAII 96814

24" X 36" = 6.0 Sq. Ft.