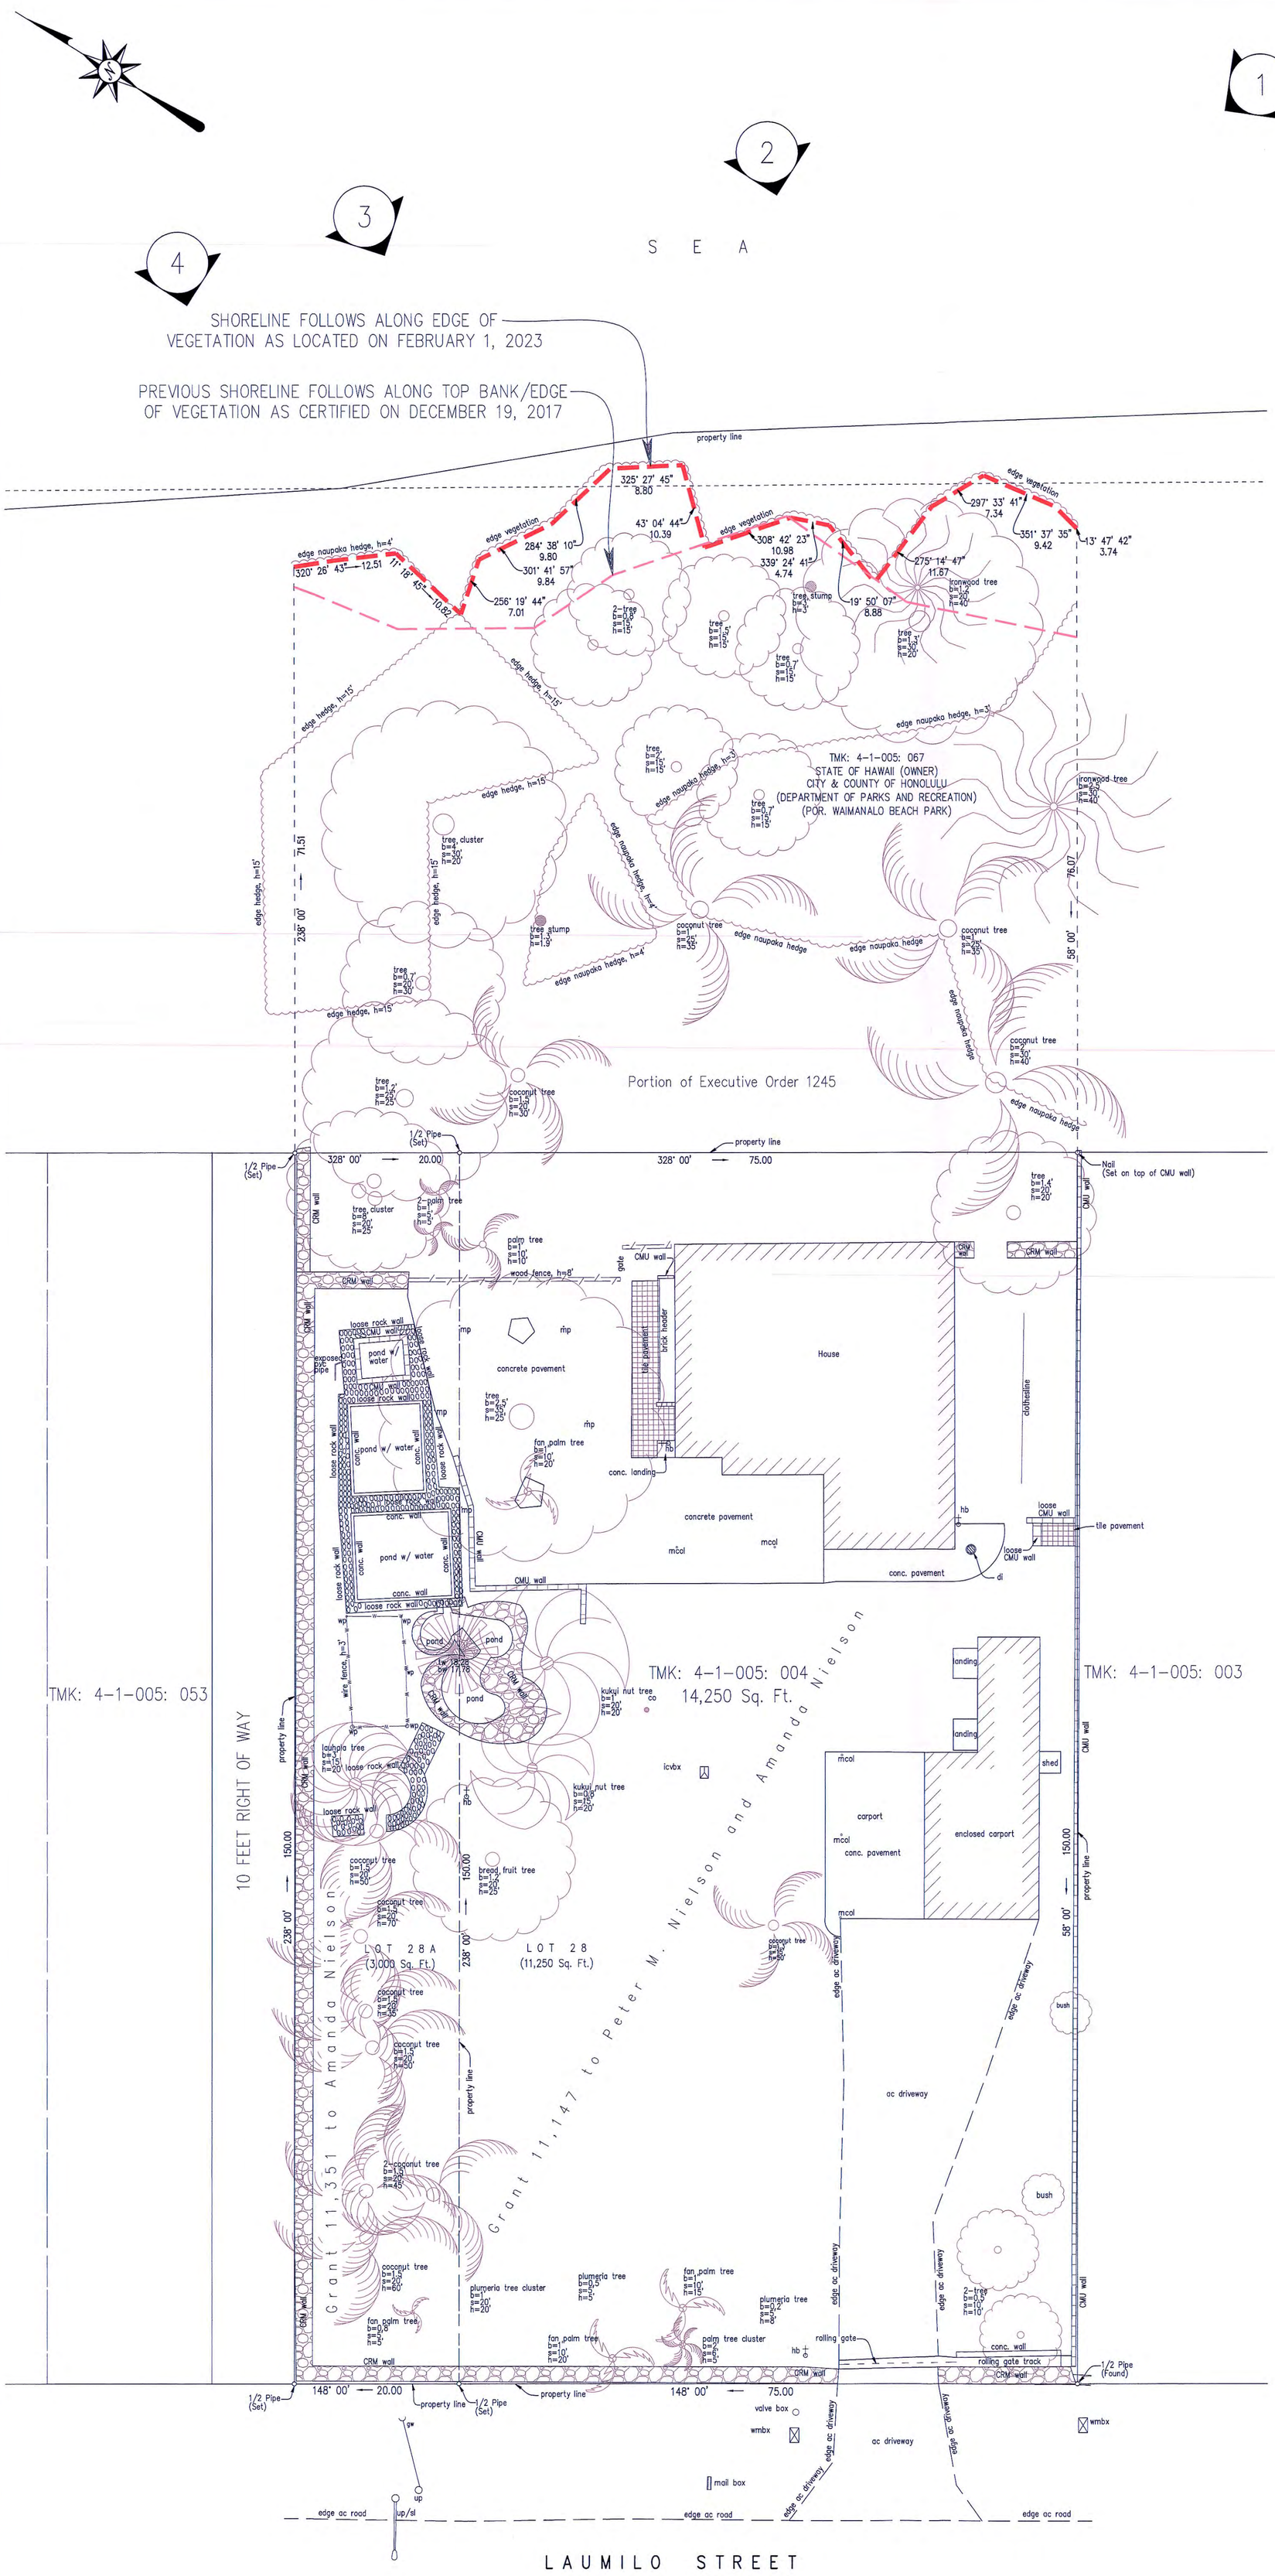

1

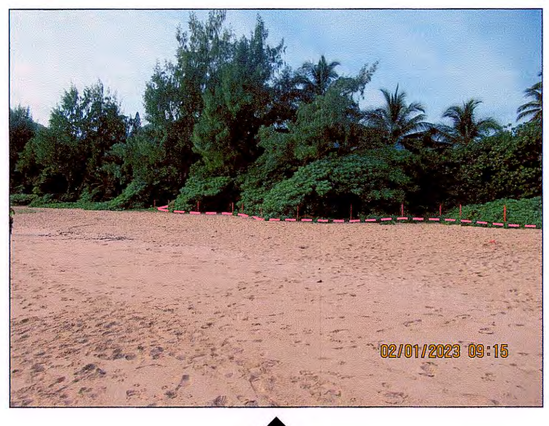

2

3

4

ABBREVIATIONS:

ac	Asphalt Cement
b	Bole/Bottom
bh	Bottom Header
bw	Bottom Wall
c/conc.	Concrete
CMU	Concrete Masonry Unit
co	Clean Out
CRM	Concrete Rubble Masonry
di	Drain Inlet
g	Ground
gw	Guy Wire
h	Height
hb	Hose Bib
icvbx	Irrigation Control Valve
mcol	Metal Column
mp	Metal Post
s	Spread
smh	Sewer Manhole
TBM	Temporary Benchmark
th	Top Header
TMK	Tax Map Key
tw	Top Wall
up	Utility Pole
up/sl	Utility Pole/Street Light
wmbx	Water Meter Box
wp	Wood Post
wv	Water Valve

Note:
Azimuths are referred to Government Survey Triangulation Station "KAILUA".

KENN S. NISHIHIRA
LICENSED PROFESSIONAL LAND SURVEYOR
No. 9043
HAWAII, U.S.A.

THIS WORK WAS PREPARED BY ME OR UNDER MY SUPERVISION
EXP.: 04/24
LICENSED PROFESSIONAL LAND SURVEYOR No. 9043

KN Surveying, LLC
1733 LILIHA STREET
HONOLULU, HAWAII 96817
PH. 524-7100

SHORELINE SURVEY AT 41-875 LAUMILO STREET LOTS 28 & 28-A AS SHOWN ON HTS PLAT 2046-A

OWNER: ULALIA W. LEE, TRUST
ADDRESS: 41-875 LAUMILO STREET
WAIMANALO, KOOLAUPOKO, HONOLULU, HAWAII
TAX MAP KEY: 4-1-005: 004 & 067 (POR.)
SCALE: 1 IN. = 10 FT.

24 x 36

APRIL 03, 2023

FIELD BOOK NO. 458: PG 24-40