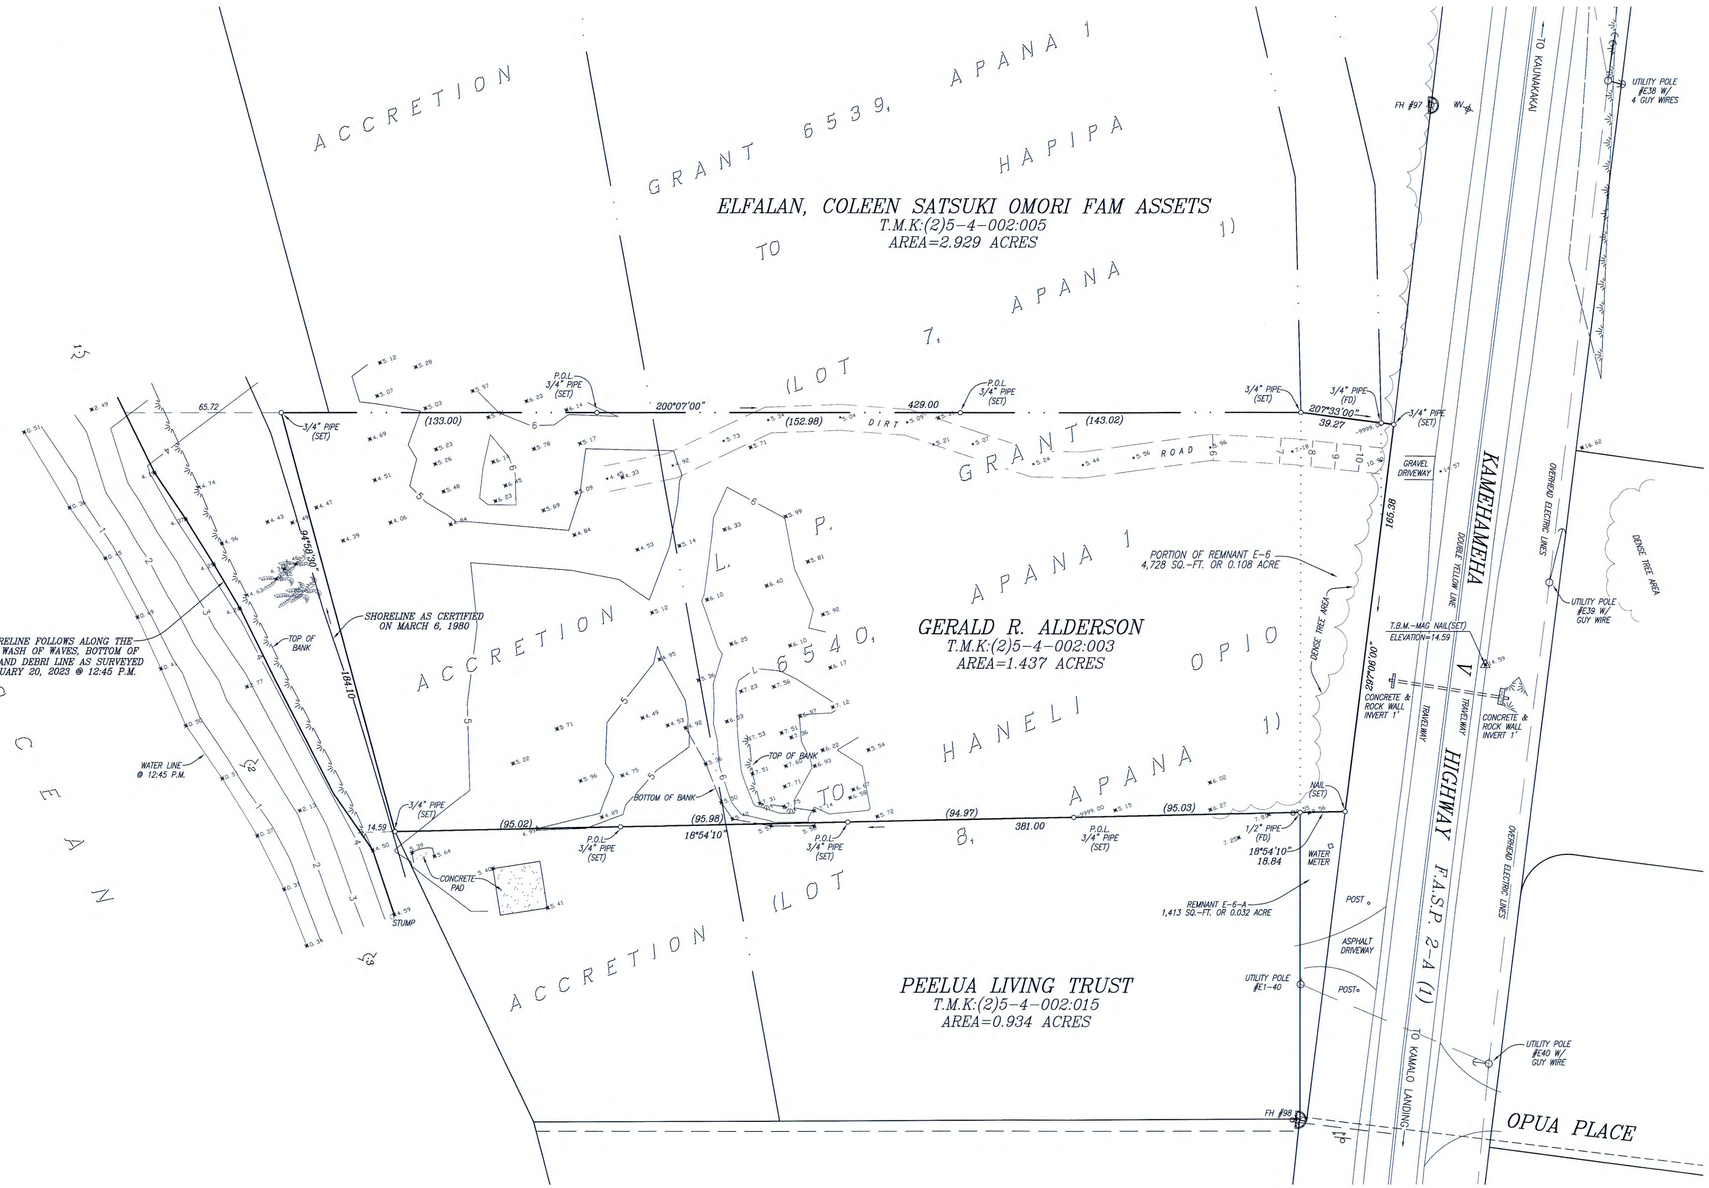

TRUE NORTH
SCALE: 1" = 30'

SHORELINE MAP OF LOT 8-1-A OF THE KAMILOLOA HOMESTEADS (SUBDIVISION FILE NO. 5.680)

Being a Portion of Land Patent Grant 6540, Apana 1 to Haneli Opio (Lot 8, Apana 1)
Old Road Remnant E-6 & 22-A and Accretion

SITUATE AT KAMILOLOA,
MOLOKAI, MAUI, HAWAII

DATE: MARCH 31, 2023 SCALE: 1" = 30'

AKAMAI LAND SURVEYING, INC.
P.O. BOX 1748
MAKAWAO, MAUI, HAWAII 96768

PROPERTY OWNER & ADDRESS:
GERALD R. ALDERSON
KAMEHAMEHA V HIGHWAY,
KAUNAKAKAI, MOLOKAI, HI 96748

SHERMAN DUDLEY DEPONTE
LICENSED PROFESSIONAL LAND SURVEYOR
No. 6960
HAWAII, U.S.A.

THIS WORK WAS DONE BY ME OR UNDER MY DIRECT SUPERVISION.
11APR'23
SHERMAN DUDLEY DEPONTE
LICENSED PROFESSIONAL LAND SURVEYOR
STATE OF HAWAII CERTIFICATE NO. 6960
EXPIRATION DATE: APRIL 30, 2024

NOTES:

1. TOPOGRAPHIC INFORMATION SHOWN HEREON IS BASED ON ACTUAL FIELD SURVEYS PERFORMED ON FEBRUARY 20, MARCH 14 & 30 2023 AT 12:45 P.M.
2. AZIMUTHS AND COORDINATES SHOWN HEREON REFER TO GOVERNMENT SURVEY TRIANGULATION STATION "PUU LUA HINE" △.
3. 1 ⌒ DENOTES PHOTO NUMBER, LOCATION AND DIRECTION
4. ELEVATIONS SHOWN HEREON ARE BASED ON STATE OF HAWAII, DEPARTMENT OF TRANSPORTATION, HARBORS DIVISION BENCHMARK M-1. ELEVATION TAKEN AS 6.81 FEET ABOVE MEAN SEA LEVEL,(LOCAL TIDAL DATUM).

0 30 60 90 120 150
SCALE IN FEET

T.M.K: (2) 5-4-002: 003

JOB NO: 223028-PARTIAL TOPO SHORE