1

2

3

4

5

6

7

8

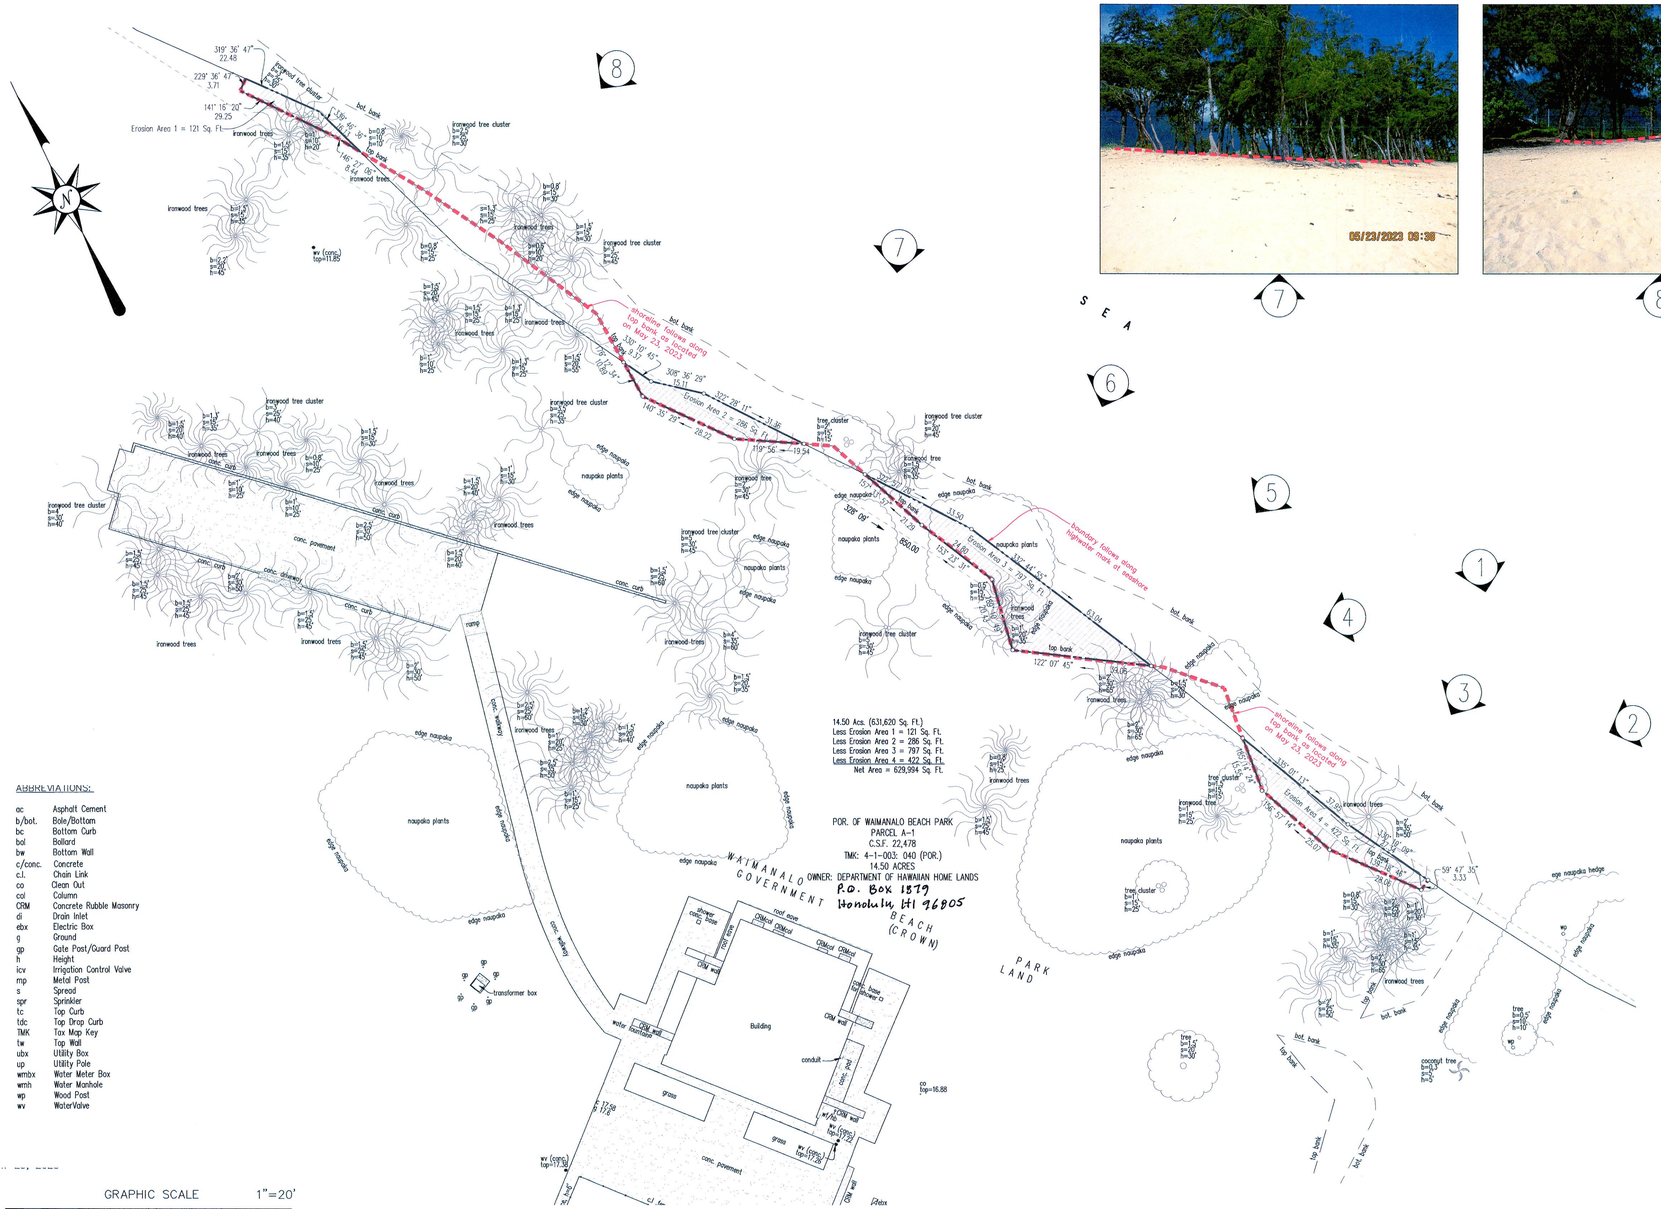

ABBREVIATIONS:

ac	Asphalt Cement
b/bot.	Bale/Bottom
bc	Bottom Curb
bol	Bollard
bw	Bottom Wall
c/conc.	Concrete
c.l.	Chain Link
co	Clean Out
col	Column
CRM	Concrete Rubble Masonry
di	Drain Inlet
ebx	Electric Box
g	Ground
gp	Gate Post/Guard Post
h	Height
icv	Irrigation Control Valve
mp	Metal Post
s	Spread
spr	Sprinkler
tc	Top Curb
tdc	Top Drop Curb
TMK	Tax Map Key
tw	Top Wall
ubx	Utility Box
up	Utility Pole
wmbx	Water Meter Box
wmh	Water Manhole
wp	Wood Post
wv	WaterValve

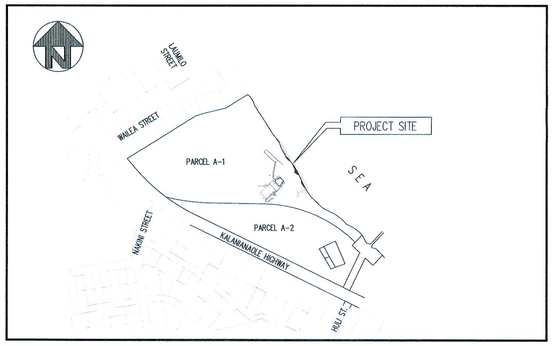

VICINITY MAP

NOT TO SCALE

KEAN S. NISHIHIRA
LICENSED PROFESSIONAL LAND SURVEYOR
No. 9043
HAWAII, U.S.A.

THIS WORK WAS PREPARED BY ME OR UNDER MY SUPERVISION

Kean Nishihira EXP.: 04/24

LICENSED PROFESSIONAL LAND SURVEYOR No. 9043

KN Surveying, LLC
1733 LILIHA STREET
HONOLULU, HAWAII 96817
PH. (808) 524-7100

SHORELINE SURVEY AT WAIMANALO BEACH PARK

OWNER: DEPARTMENT OF HAWAIIAN HOME LANDS

PORTION OF PARCEL A-1
AS SHOWN ON C.S.F. 22,478
WAIMANALO, KOOLAPOKO, OAHU, HAWAII
TAX MAP KEY: 4-1-003: 040 (POR.)
SCALE: 1 IN. = 20 FT.

24 x 36

MAY 23, 2023 FIELD BOOK NO. 751: PG 1-27