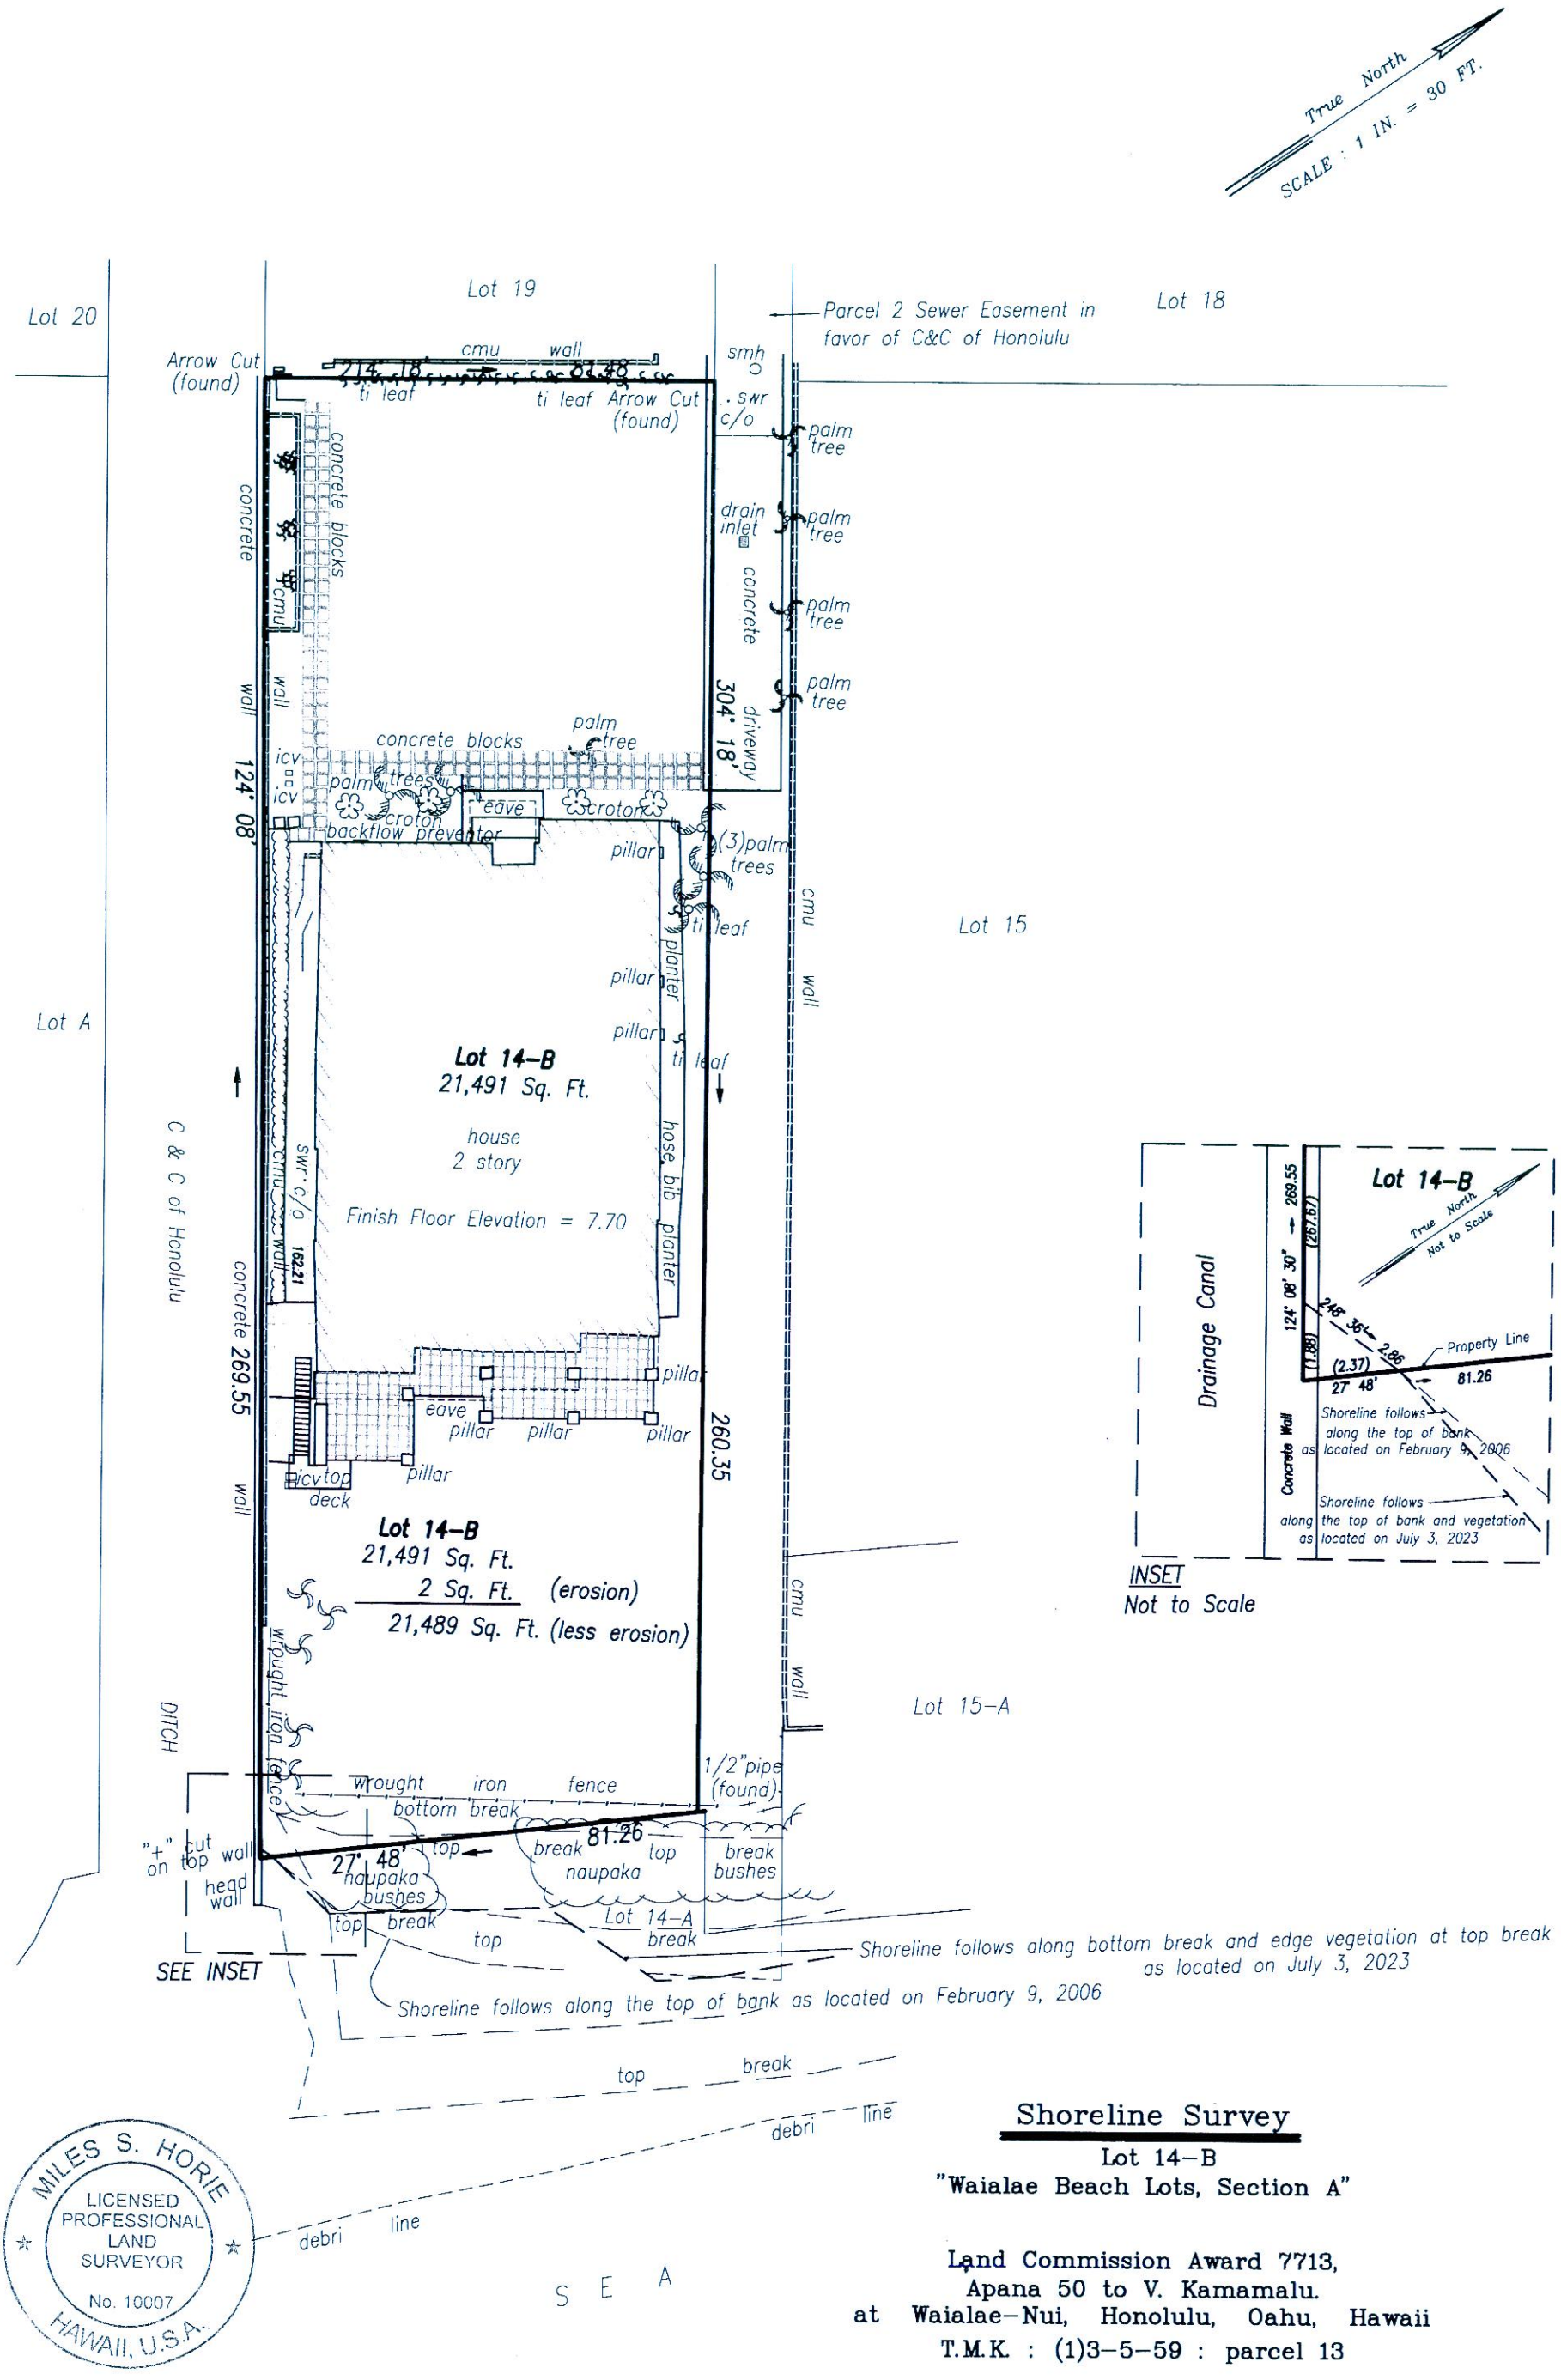

MILES S. HORIE
LICENSED PROFESSIONAL LAND SURVEYOR
No. 10007
HAWAII, U.S.A.

This work was prepared by me or under my direct supervision.
ENGINEER SURVEYORS HAWAII, INC.

Miles S. Horie Exp. April 31, 2024
Licensed Professional Land Surveyor
Certificate Number 10007

Shoreline Survey

Lot 14-B
"Waialae Beach Lots, Section A"

Land Commission Award 7713,
Apana 50 to V. Kamamalu.
at Waialae-Nui, Honolulu, Oahu, Hawaii
T.M.K. : (1)3-5-59 : parcel 13

Client: Nicholson Construction Job No. 23-21

July 13, 2023 Field Book : 1963 / pages 26-43

ENGINEERS SURVEYORS HAWAII, INC.
CIVIL ENGINEERS ~ LAND SURVEYORS ~ CONSTRUCTION MANAGERS