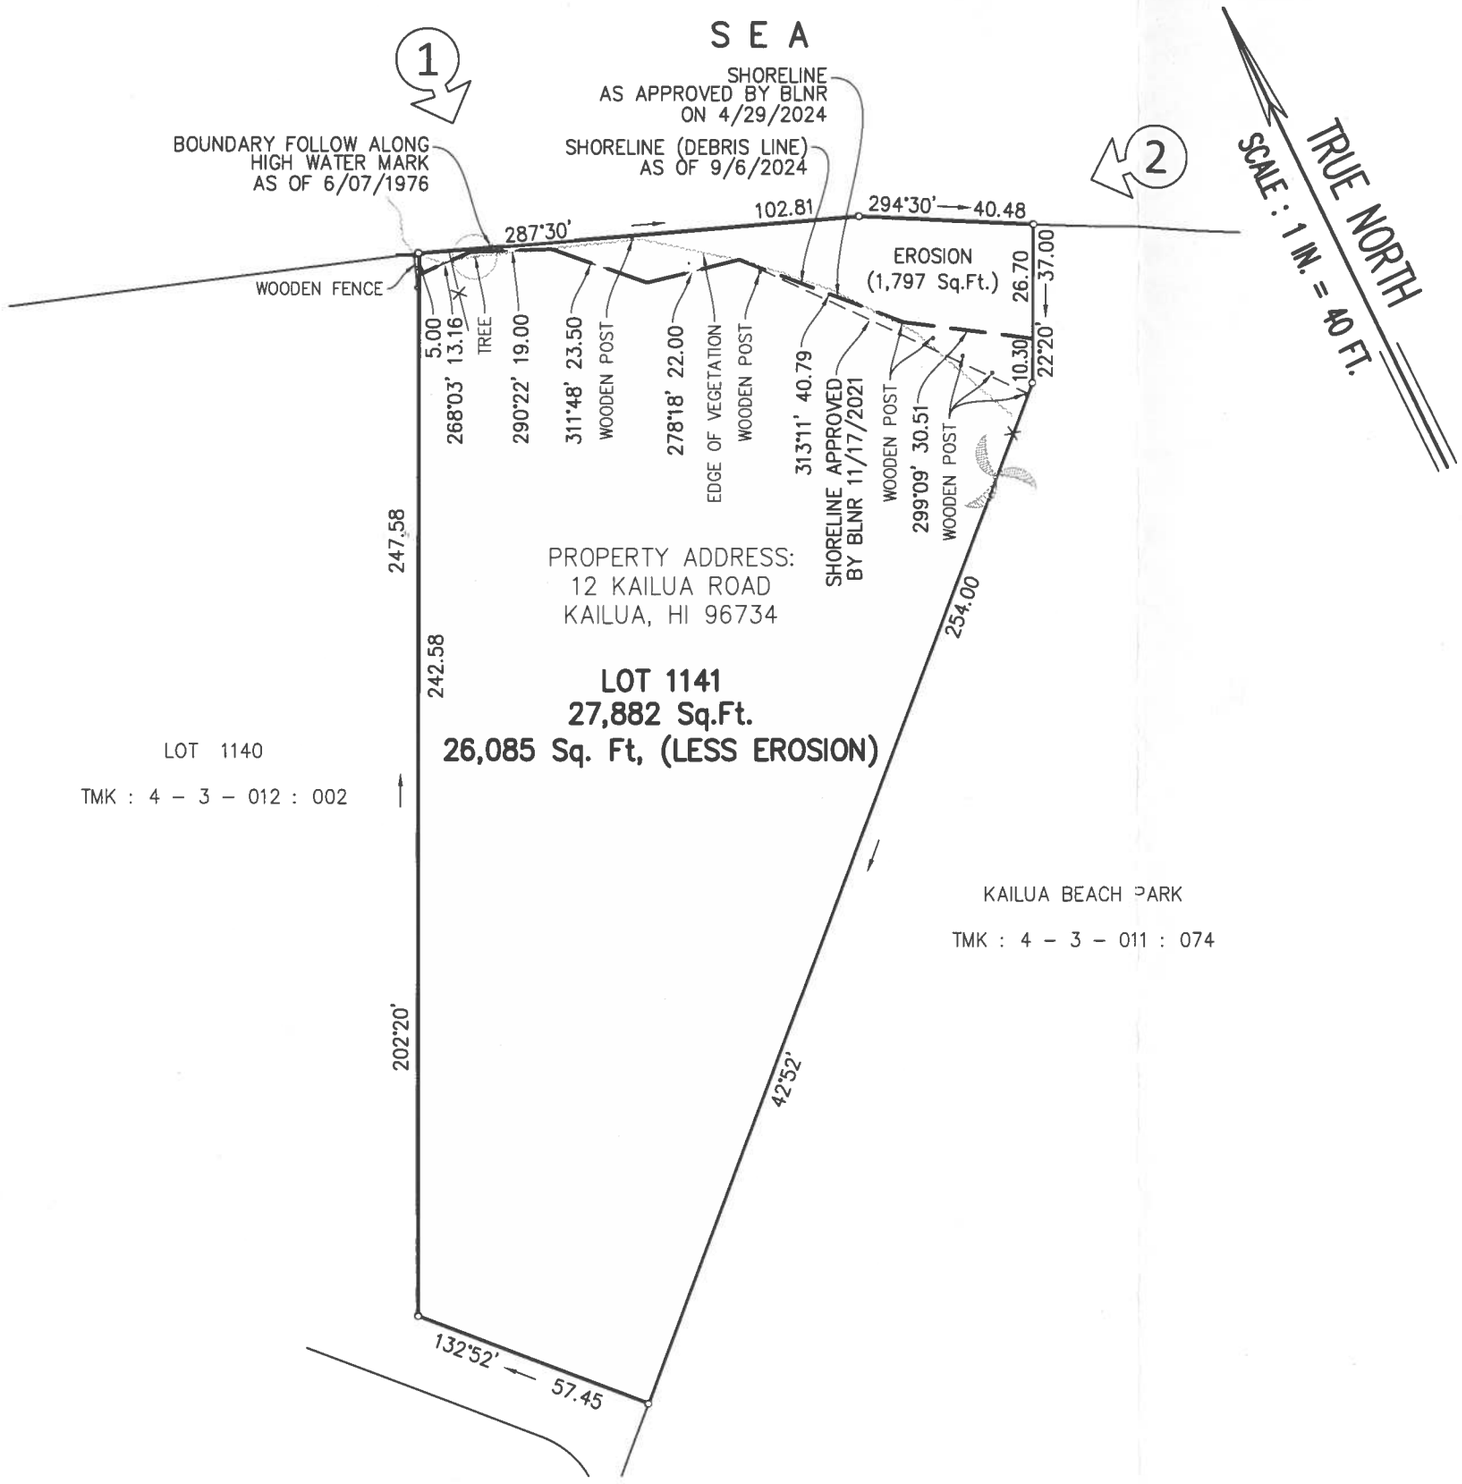

OWNER : HIGHMARK CAPITAL LLC

MAP SHOWING SHORELINE SURVEY AFFECTING LOT 1141 LAND COURT APPLICATION 677

AT KAILUA, KOOLAUPOKO, OAHU, HAWAII

SCALE: 1 IN. = 40 FT.

SEPTEMBER 12, 2024 WALTER P. THOMPSON, INC.

JOHN R. K. AKINA
LICENSED PROFESSIONAL LAND SURVEYOR
No. 16252
HAWAII, U.S.A.

THIS WORK WAS PREPARED BY ME OR UNDER MY SUPERVISION

John R.K. Akina

Exp. 04/30/24

22141c00.dwg/1729.59/ggjl/20220713

TAX MAP KEY : 4 – 3 – 012 : 001

10"x15" = 1.05 Sq. Ft.