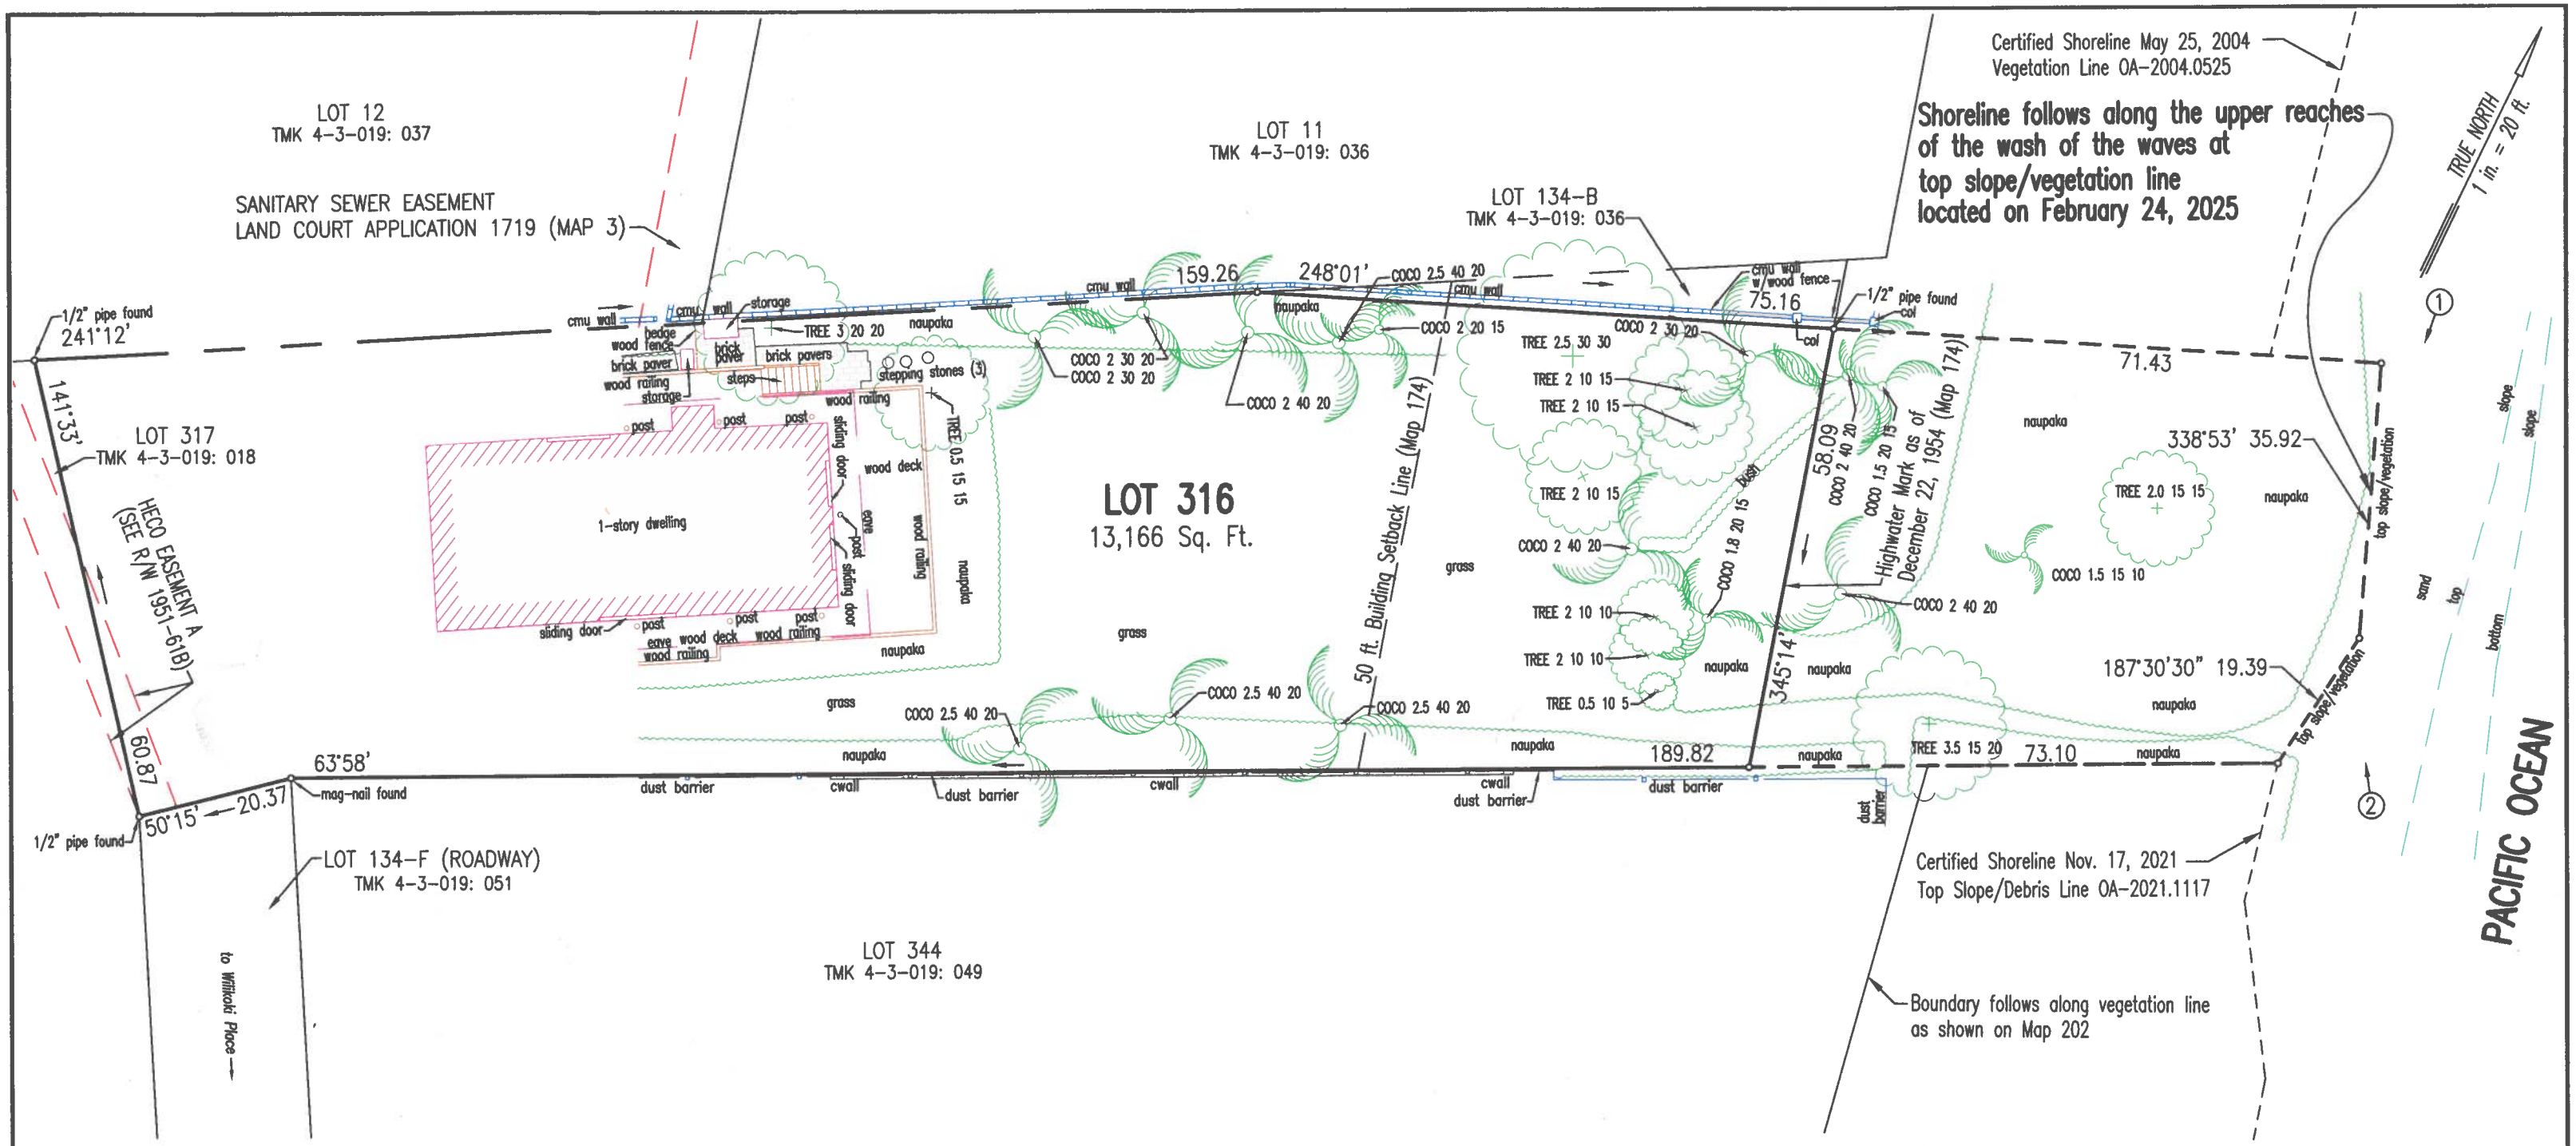

LEGEND:

cmu	concrete masonry unit
col	column
cwall	concrete wall

NOTE:

- • Only items shown were surveyed
- (1) → Picture Number & Direction

SHORELINE SURVEY MAP
LOT 316 (MAP 174)
LAND COURT APPLICATION 323

At Pueohala, Kailua, Koolaupoko, Oahu, Hawaii
Date: February 24, 2025
Tax Map Key: (1) 4-3-019: 048
Scale 1 in. = 20 ft.
Owner: Olsen Trust
Address: 21 Wilikoki Place
Kailua, Hawaii 96734

ARDEN J. TORCUATO
LICENSED PROFESSIONAL LAND SURVEYOR
No. 10257
HAWAII, U.S.A.

This map was prepared by me or under my direct supervision

LICENSED PROFESSIONAL LAND SURVEYOR
CERTIFICATE NUMBER 10257
EXP. 4/30/2026

21 WILIKOKI PLACE, KAILUA
F.B. 125:30

LEAPS & BOUNDARIES, INC.
2016 WATERHOUSE ST., STE. 101 PH. (808) 484-5701
HONOLULU, HI 96819 EMAIL: SURVEYS@LEAPSANDBOUNDARIES.COM

11" x 17"