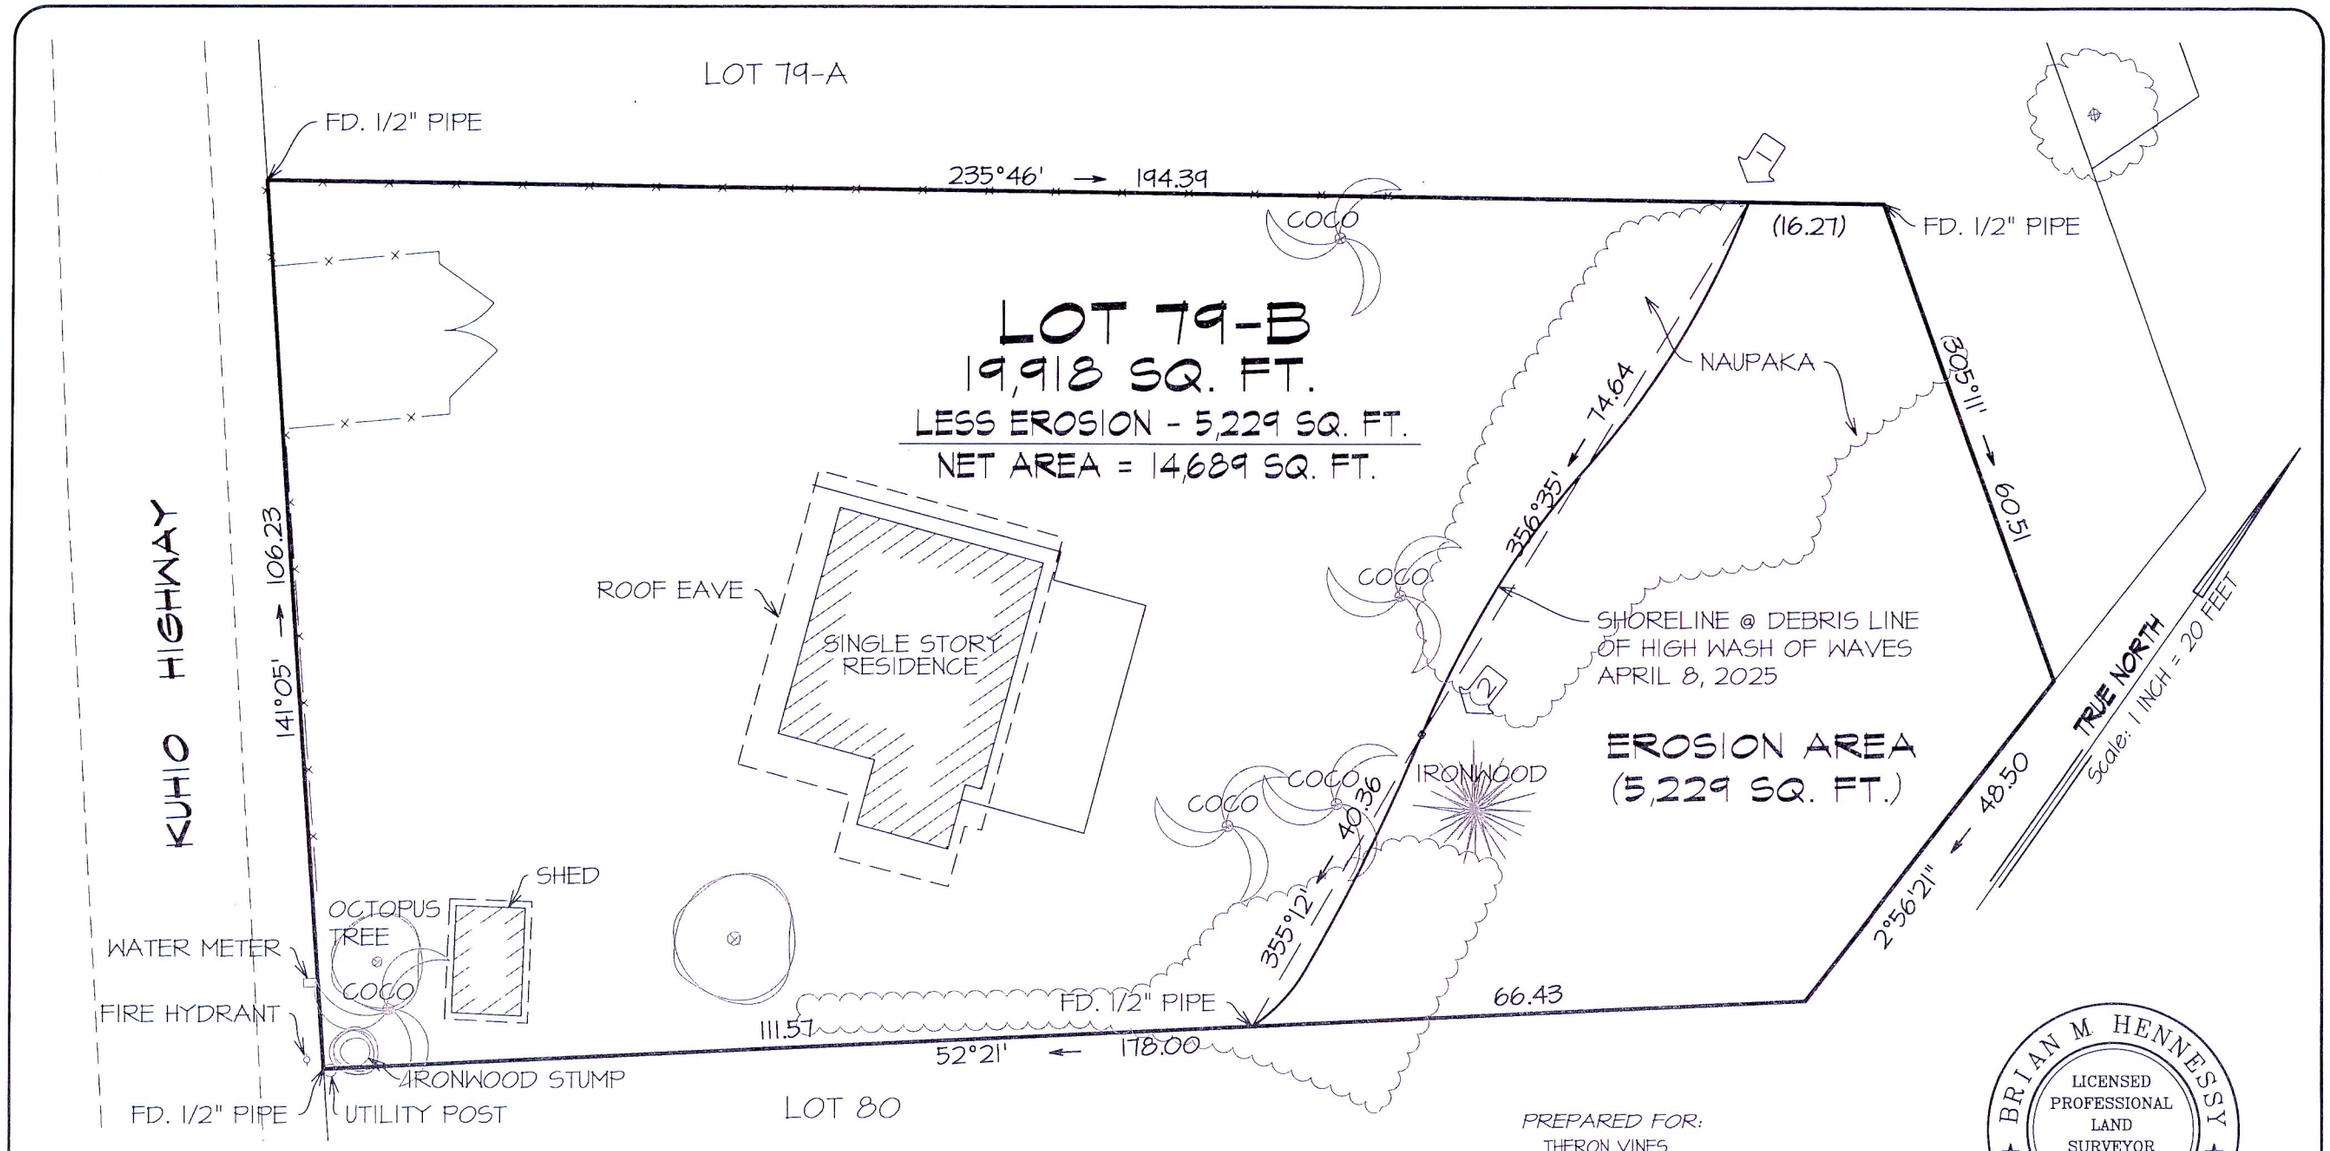


PREPARED FOR:
THERON VINES
1275 E PIONEER STREET
REDLANDS, CA 92374

BRIAN M. HENNESSY
LICENSED PROFESSIONAL LAND SURVEYOR
No. 14,484
HAWAII U.S.A.

SHORELINE CERTIFICATION MAP

# LOT 79-B

WAINIHA HUI LAND
BEING A PORTION OF R.P. 7194, L.C. Aw. 11,216:5
TO M. KEKAUONOHI
at Wainiha, Halelea, Kaua'i, Hawai'i

LEGEND
- COCONUT
- IRON WOOD

0 20 40
Graphic Scale in Feet

NOTE:
1. [2] DENOTES POSITION AND NUMBER OF PICTURE TAKEN.

THIS MAP WAS PREPARED BY ME OR UNDER MY SUPERVISION

BRIAN M. HENNESSY
Licensed Professional Land Surveyor
Certificate No. 14,484 EXP. 4/30/26

Honua Engineering, Inc.
P.O. Box 851 Hanalei, HI 96714 (808) 826-7256

Tax Map Key: (4) 5-8-11:11

Project No. 7604.1