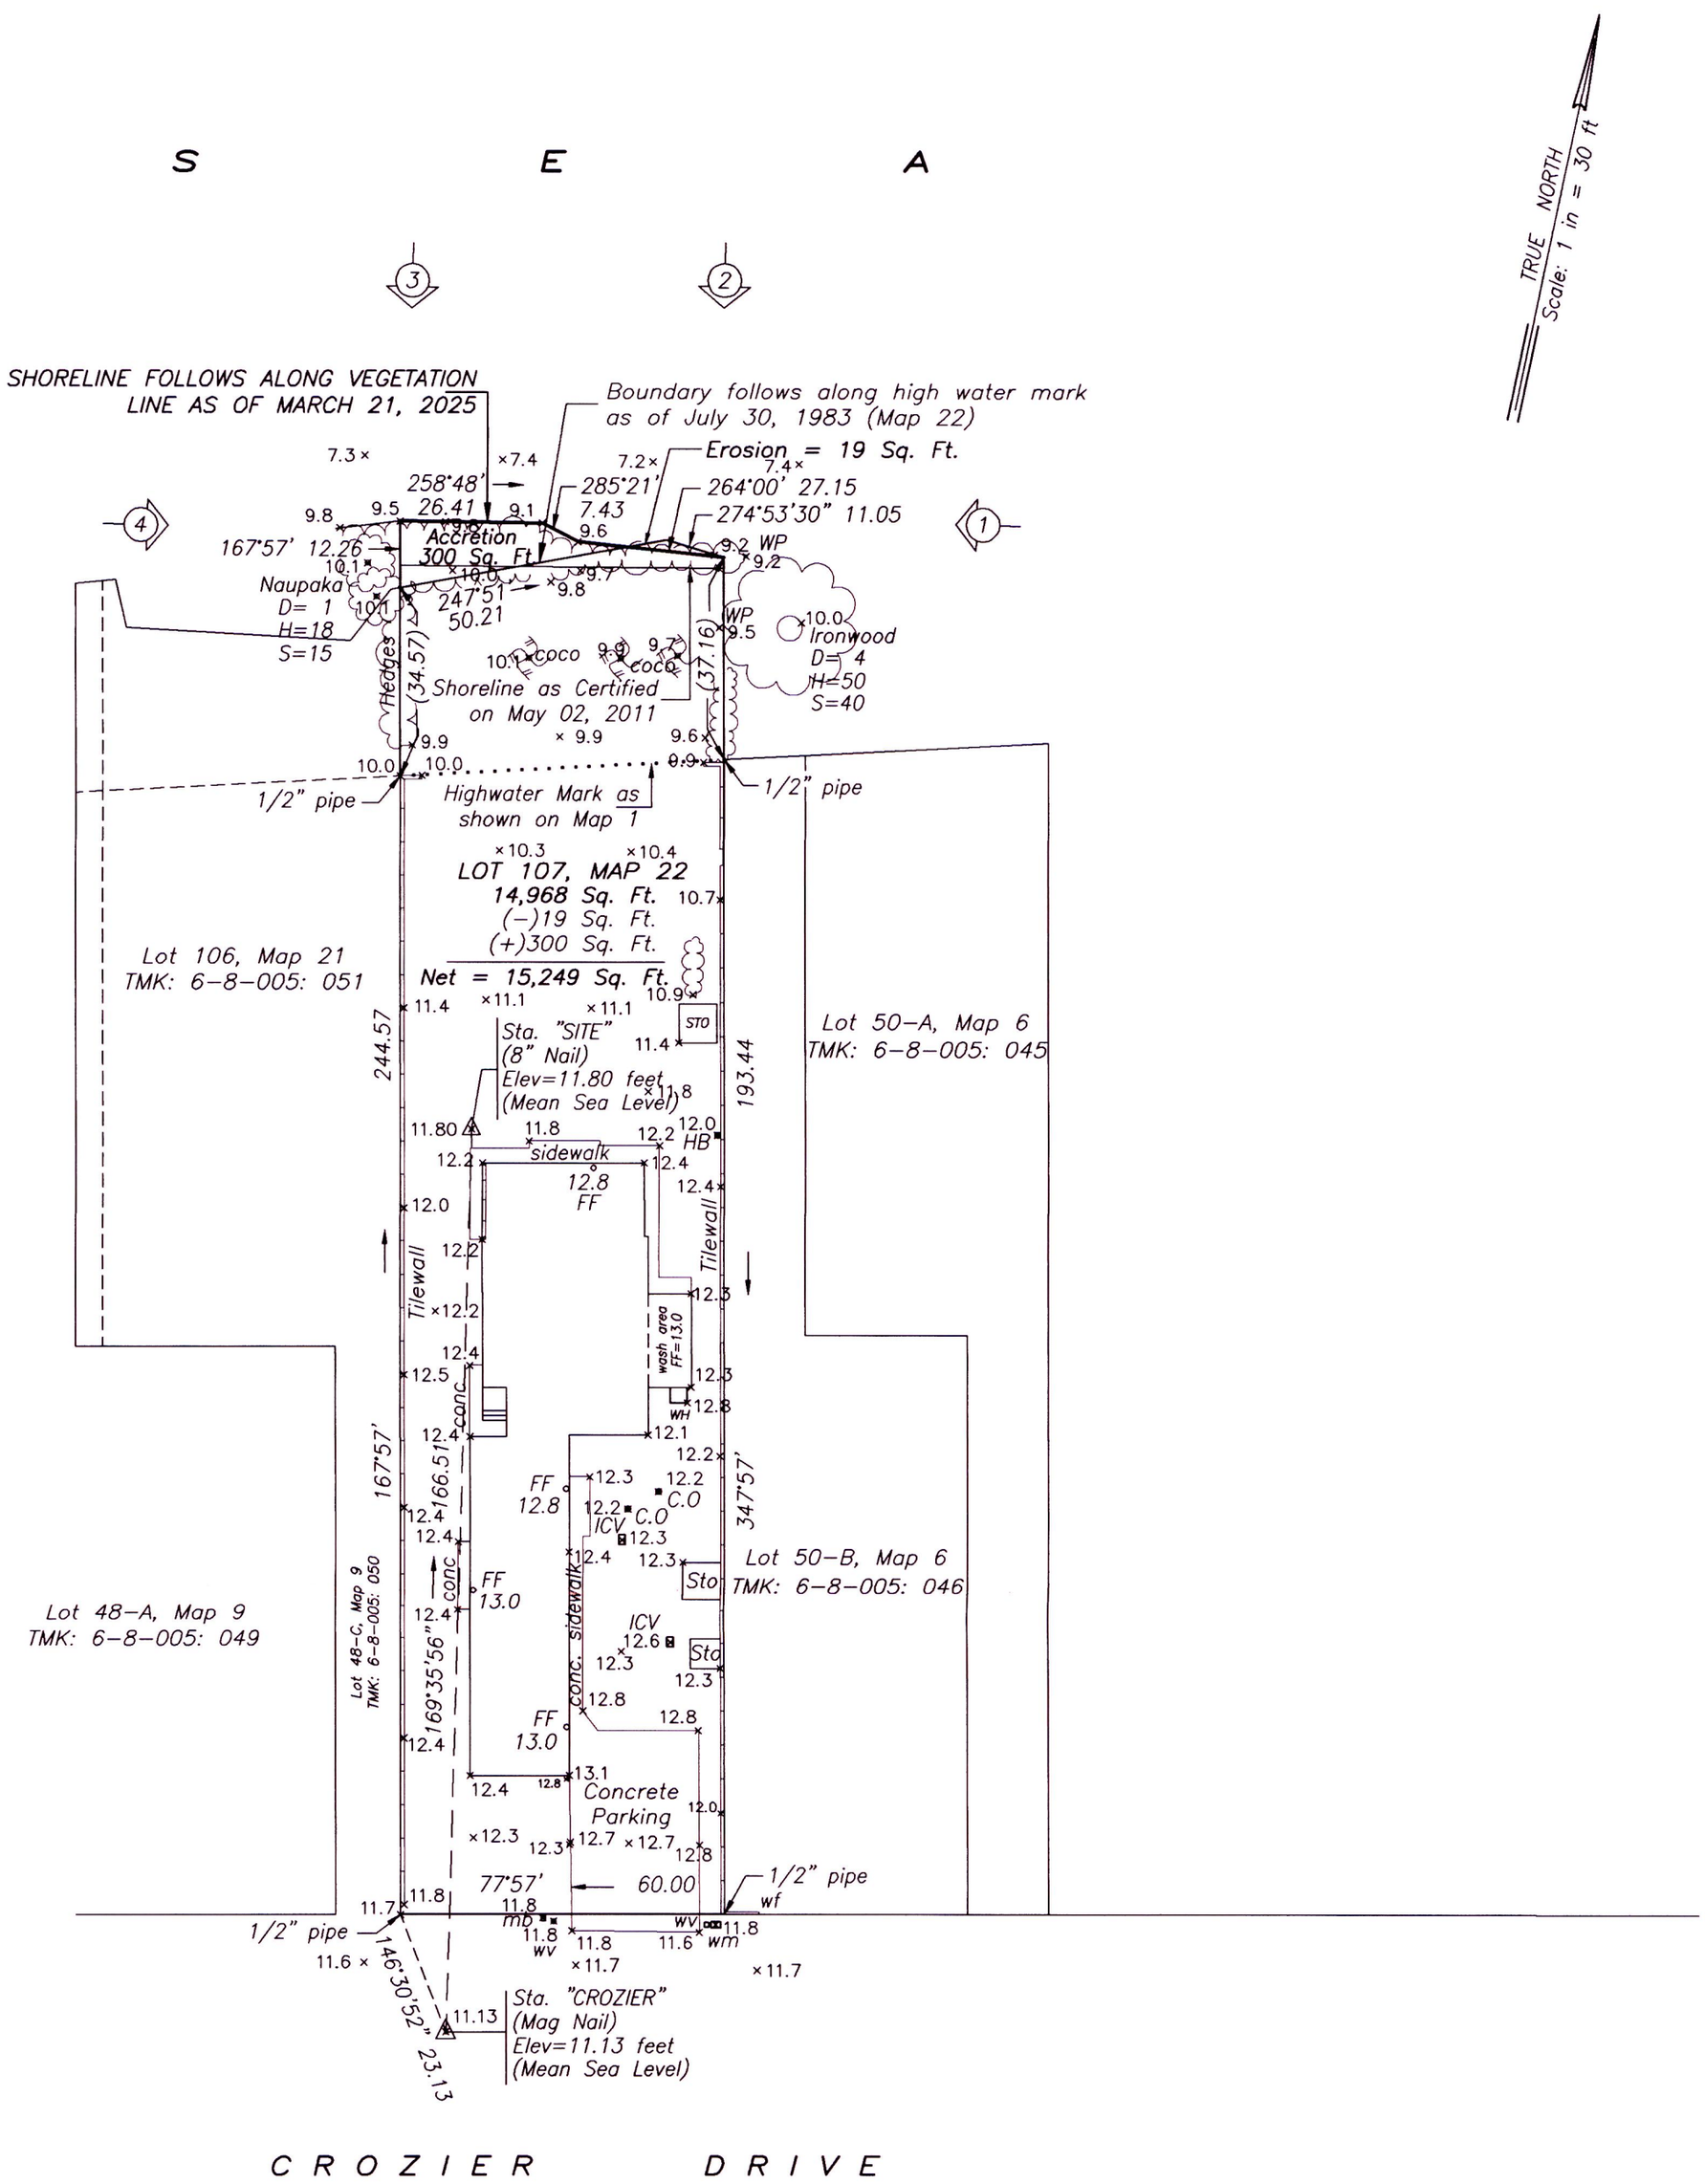

LEGEND:

C.O — Cleanout
D — Diameter
FF — Finish Floor
H — Height
HB — Hose Bib
ICV — Irrigation Control Valve
MB — Mailbox
STO — Storage
WM — Water Meter
WP — Wooden Post
WV — Water Valve

NOTES:

1. (2) — Direction of photographs taken on March 21, 2025 at 2:00 PM.
2. Elevations were referred to bench mark, RM-171 ("□" Cut), with an elevation of 5.83 feet (Mean Sea Level = NGVD).
3. FIRM Map No. 15003C0105H
   FIRM Index Date: November 5, 2014
   FIRM Effective Date: January 19, 2011
   Flood Zone: AE (Elev. 14 feet)

SHORELINE SURVEY MAP

LOT 107 AS SHOWN ON MAP 22
LAND COURT APPLICATION 609
Tax Map Key: (1) 6-8-005: 047
AT MOKULEIA, WAIALUA, OAHU, HAWAII
(Site Address: 68-327 CROZIER DRIVE WAILAUA, HAWAII

REED H. MATSUURA TRUST
REED H. MATSUURA Trustee
Address: 68-327 Crozier Drive
Waialua, Hawaii 96791

GIL P. BUMANGLAG
LICENSED PROFESSIONAL LAND SURVEYOR
No. 8948
HAWAII, U.S.A.

This work was prepared by me or under my supervision

GIL P. BUMANGLAG
Licensed Professional Land Surveyor
Certificate Number 8948
Exp. Date: April 30, 2026

DATE: MARCH 21, 2025

FB No. G-379: 65
c:\\shore\CROZIER MATSURA 68-327 SHORE MSL-SEND

GIL SURVEYING SERVICES, LLC
1442 UILA STREET HONOLULU HAWAII 96818

15" x 21" = 2.19 sq. ft.