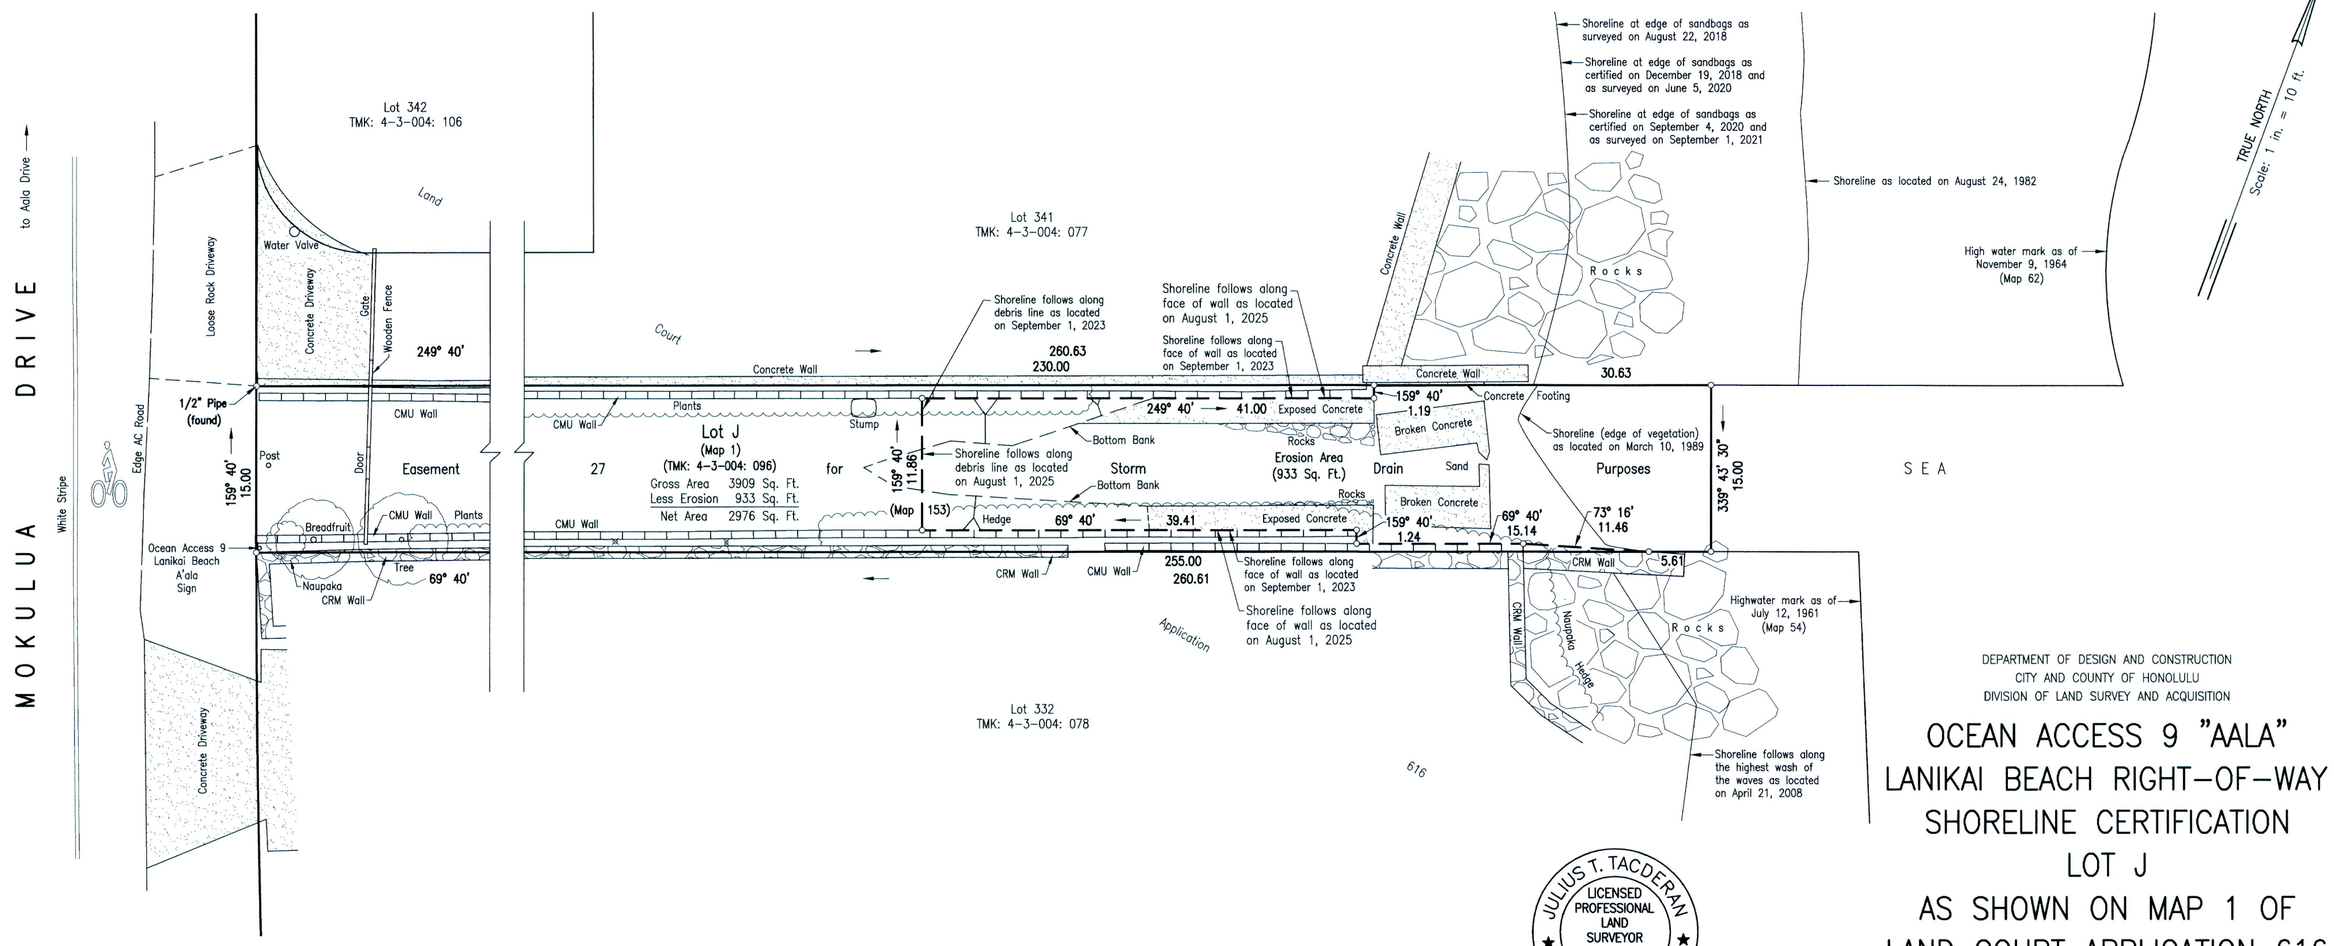

DEPARTMENT OF DESIGN AND CONSTRUCTION
CITY AND COUNTY OF HONOLULU
DIVISION OF LAND SURVEY AND ACQUISITION

OCEAN ACCESS 9 "AALA" LANIKAI BEACH RIGHT-OF-WAY SHORELINE CERTIFICATION LOT J AS SHOWN ON MAP 1 OF LAND COURT APPLICATION 616

AT KAILUA, KOOLAUPOKO, OAHU, HAWAII

Legend

1	Photo number and direction
CMU	Concrete Masonry Unit
CRM	Concrete Rubble Masonry

Owner:

Lanikai Association
PO Box 481
Kailua, HI 96734

Authorized Agent:

City and County of Honolulu
650 South King Street
Honolulu, HI 96813

Property Address

1330 Mokulua Drive

JULIUS T. TACDERAN
LICENSED PROFESSIONAL LAND SURVEYOR
No. 19,933
HAWAII, U.S.A.

Julius T. Tacderan

EXP. 4/30/2026

THIS WORK WAS PREPARED BY ME OR UNDER MY SUPERVISION.

Project Surveyor: B. Imai
Tracer: B. Imai
Field Work By: B. Imai
Scale: 1 in. = 10 ft.

Date: September 1, 2025
Field Book No.: 3068: 51
Disk No.: 837: 101

SC 2025 – 001

Tax Map Key: 4 – 3 – 004: 096