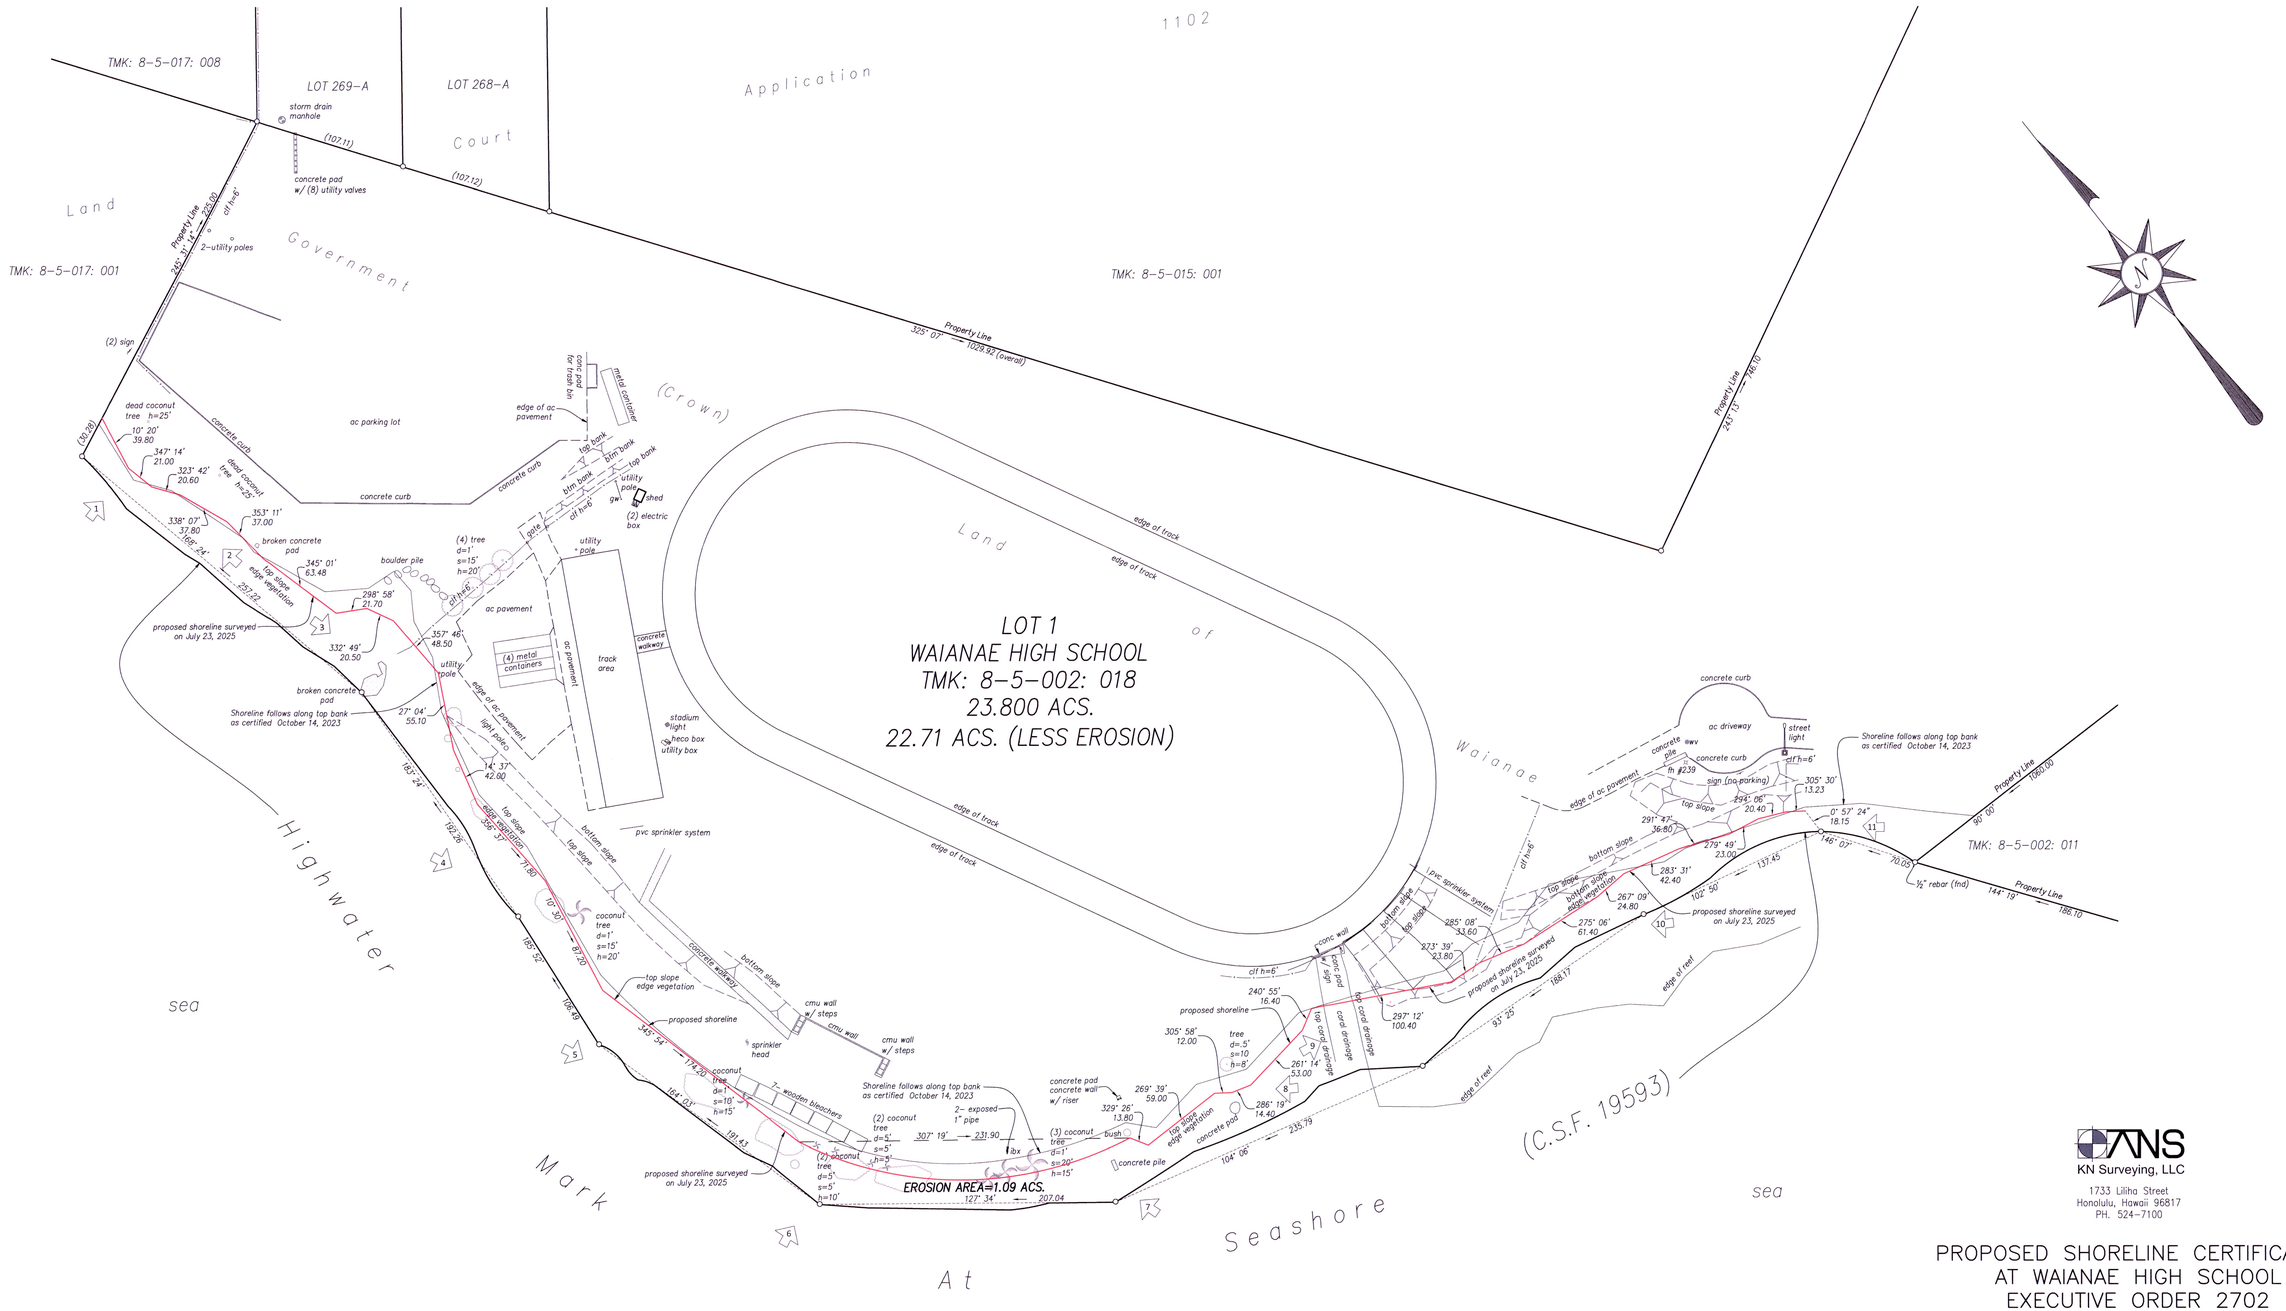

LEGEND:

ac	asphalt concrete
b	bottom
clf	chain link fence
cmu	concrete masonry unit
d	diameter
el	elevation
fh	fire hydrant
h	height
ibx	irrigation box
s	spread
sta	station/control
tmk	tax map key
wv	water valve

GRAPHIC SCALE 1"=50'

50 25 0 50 100 150

NOTES:

Owner: State of Hawaii
Site Address: 85-251 Farrington Highway
Date of Field Work: July 23, 2025
Date of Map: July 30, 2025

Azimuths referred to Government Survey Triangulation Station "PAHEEHEE NEW"

KENN S. NISHIHIRA
LICENSED PROFESSIONAL LAND SURVEYOR
No. 9043
HAWAII, U.S.A.

THIS WORK WAS PREPARED BY ME OR UNDER MY SUPERVISION

Exp. 04/26

LICENSED PROFESSIONAL LAND SURVEYOR No. 9043

KN Surveying, LLC
1733 Liliha Street
Honolulu, Hawaii 96817
PH. 524-7100

PROPOSED SHORELINE CERTIFICATION AT WAIANAE HIGH SCHOOL EXECUTIVE ORDER 2702 (C.S.F. 19593) TMK: (1) 8-5-002: 018

Waianae-Kai, Waianae, Oahu, Hawaii
Scale: 1 In. = 50 Ft.

Project Surveyor:	K.N.
Drafttsman:	Johnson D.
Party Chief:	Sho B.
Map Check By:	Dan A.
Field Book No.:	1025 p.1-34

24" x 36"