SHORELINE CERTIFICATION MAP

LOT 1 ON MAP 1
LAND COURT CONSOLIDATION 212

AT MOKULEIA, WAIALUA, OAHU, HAWAII

Tax Map Key: (1) 6-8-003: 039

Site Address: 68-43 Farrignton Highway
Waialua, Hawaii 96791
Owners: Lokahi Moana LLC

BENJAMIN E. K. GUIEB
LICENSED PROFESSIONAL LAND SURVEYOR
No. 19770
HAWAII, USA

This work was prepared by m
or under my supervision

BenjaminCK Guieb

BENJAMIN E. K. GUIEB
Licensed Professional Land Surveyor
Certificate Number 19770

NOTES:

1. (1) - Symbol represents direction and location of photographs taken on February 12, 2026 at 1300.
2. Property Corners were found or marked and set as shown in Map.

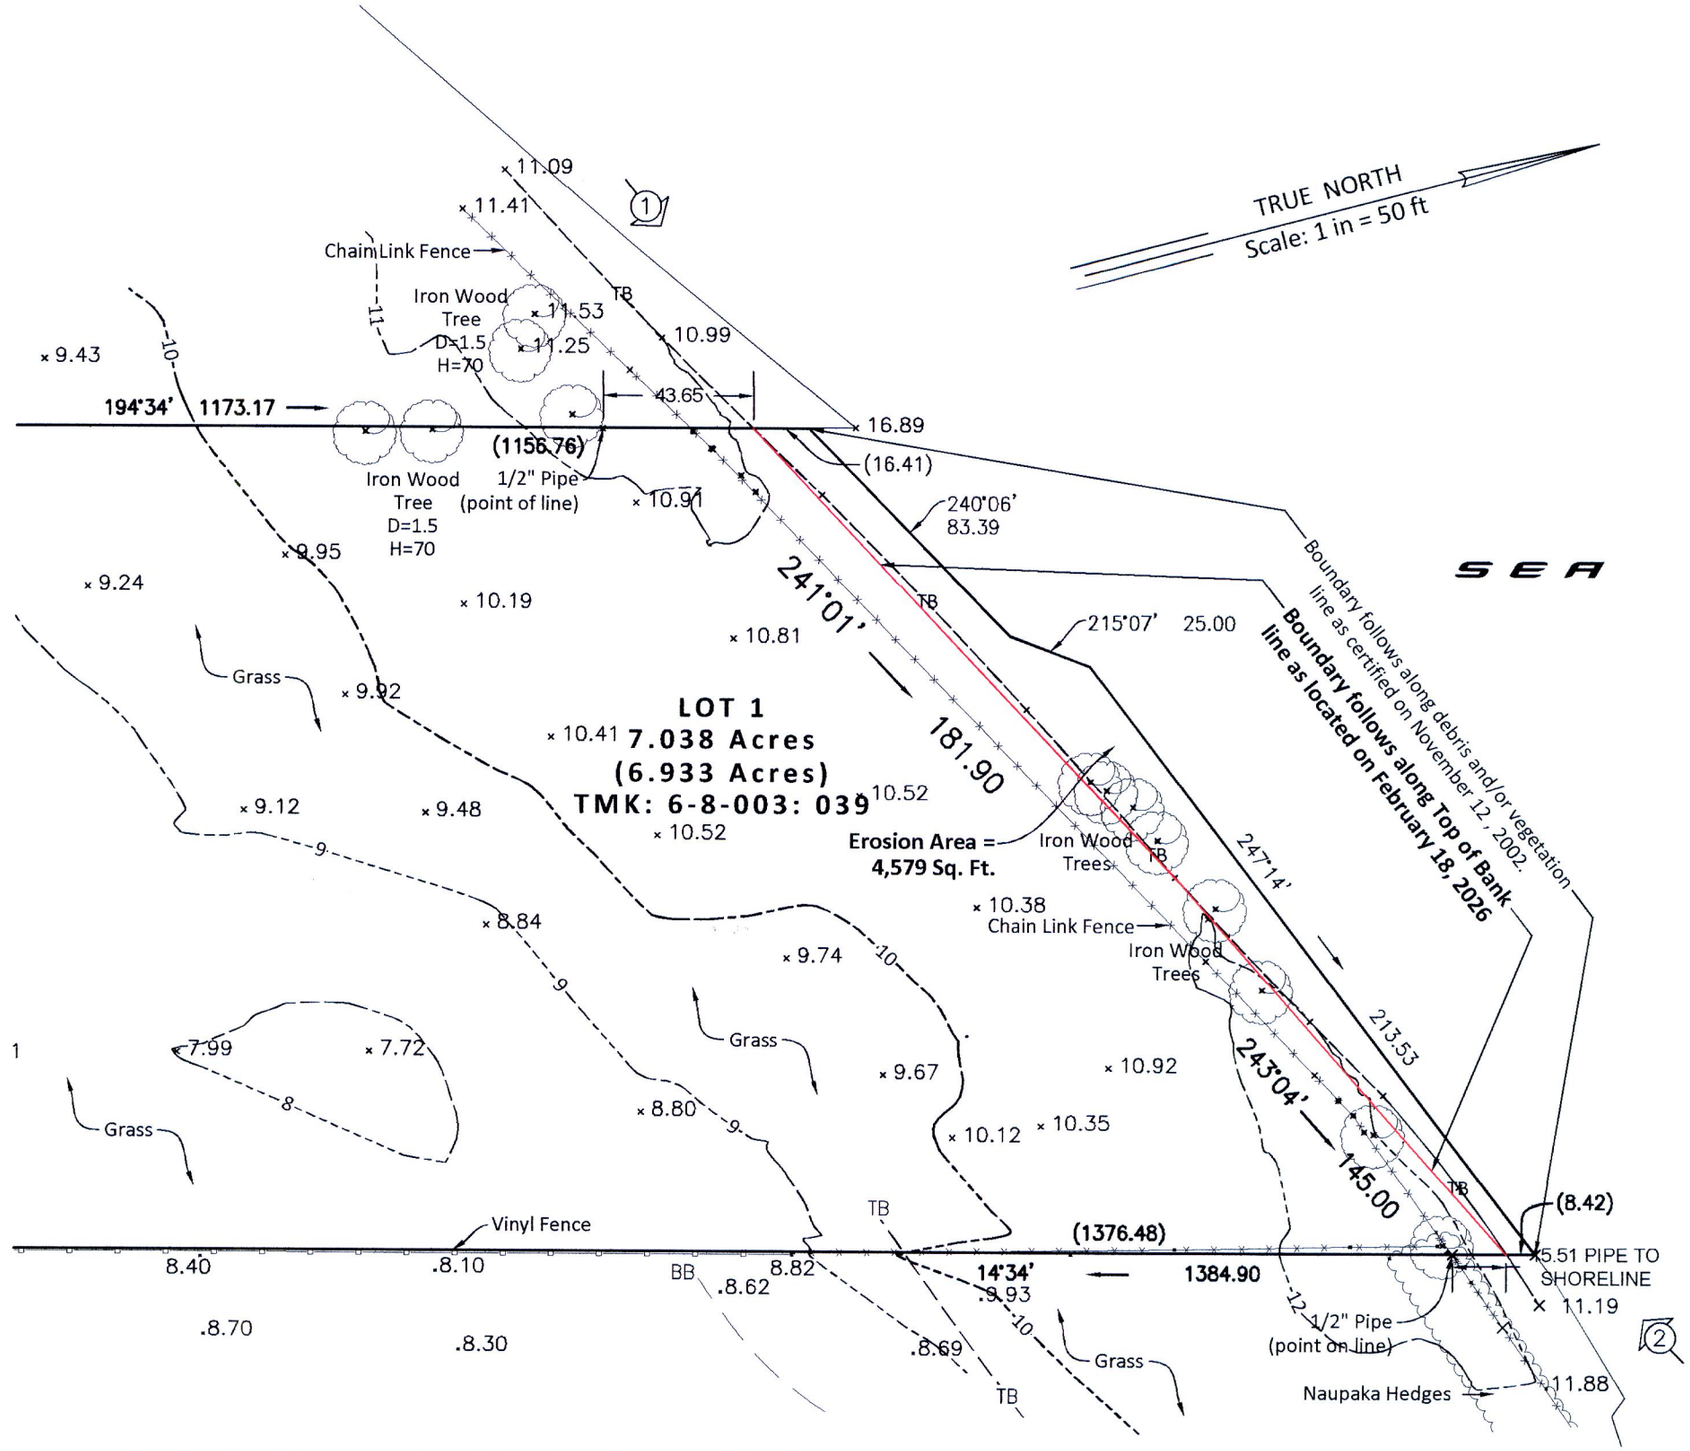

MANA SURVEYING
1352 Kukila Street
Honolulu, Hawaii 96818