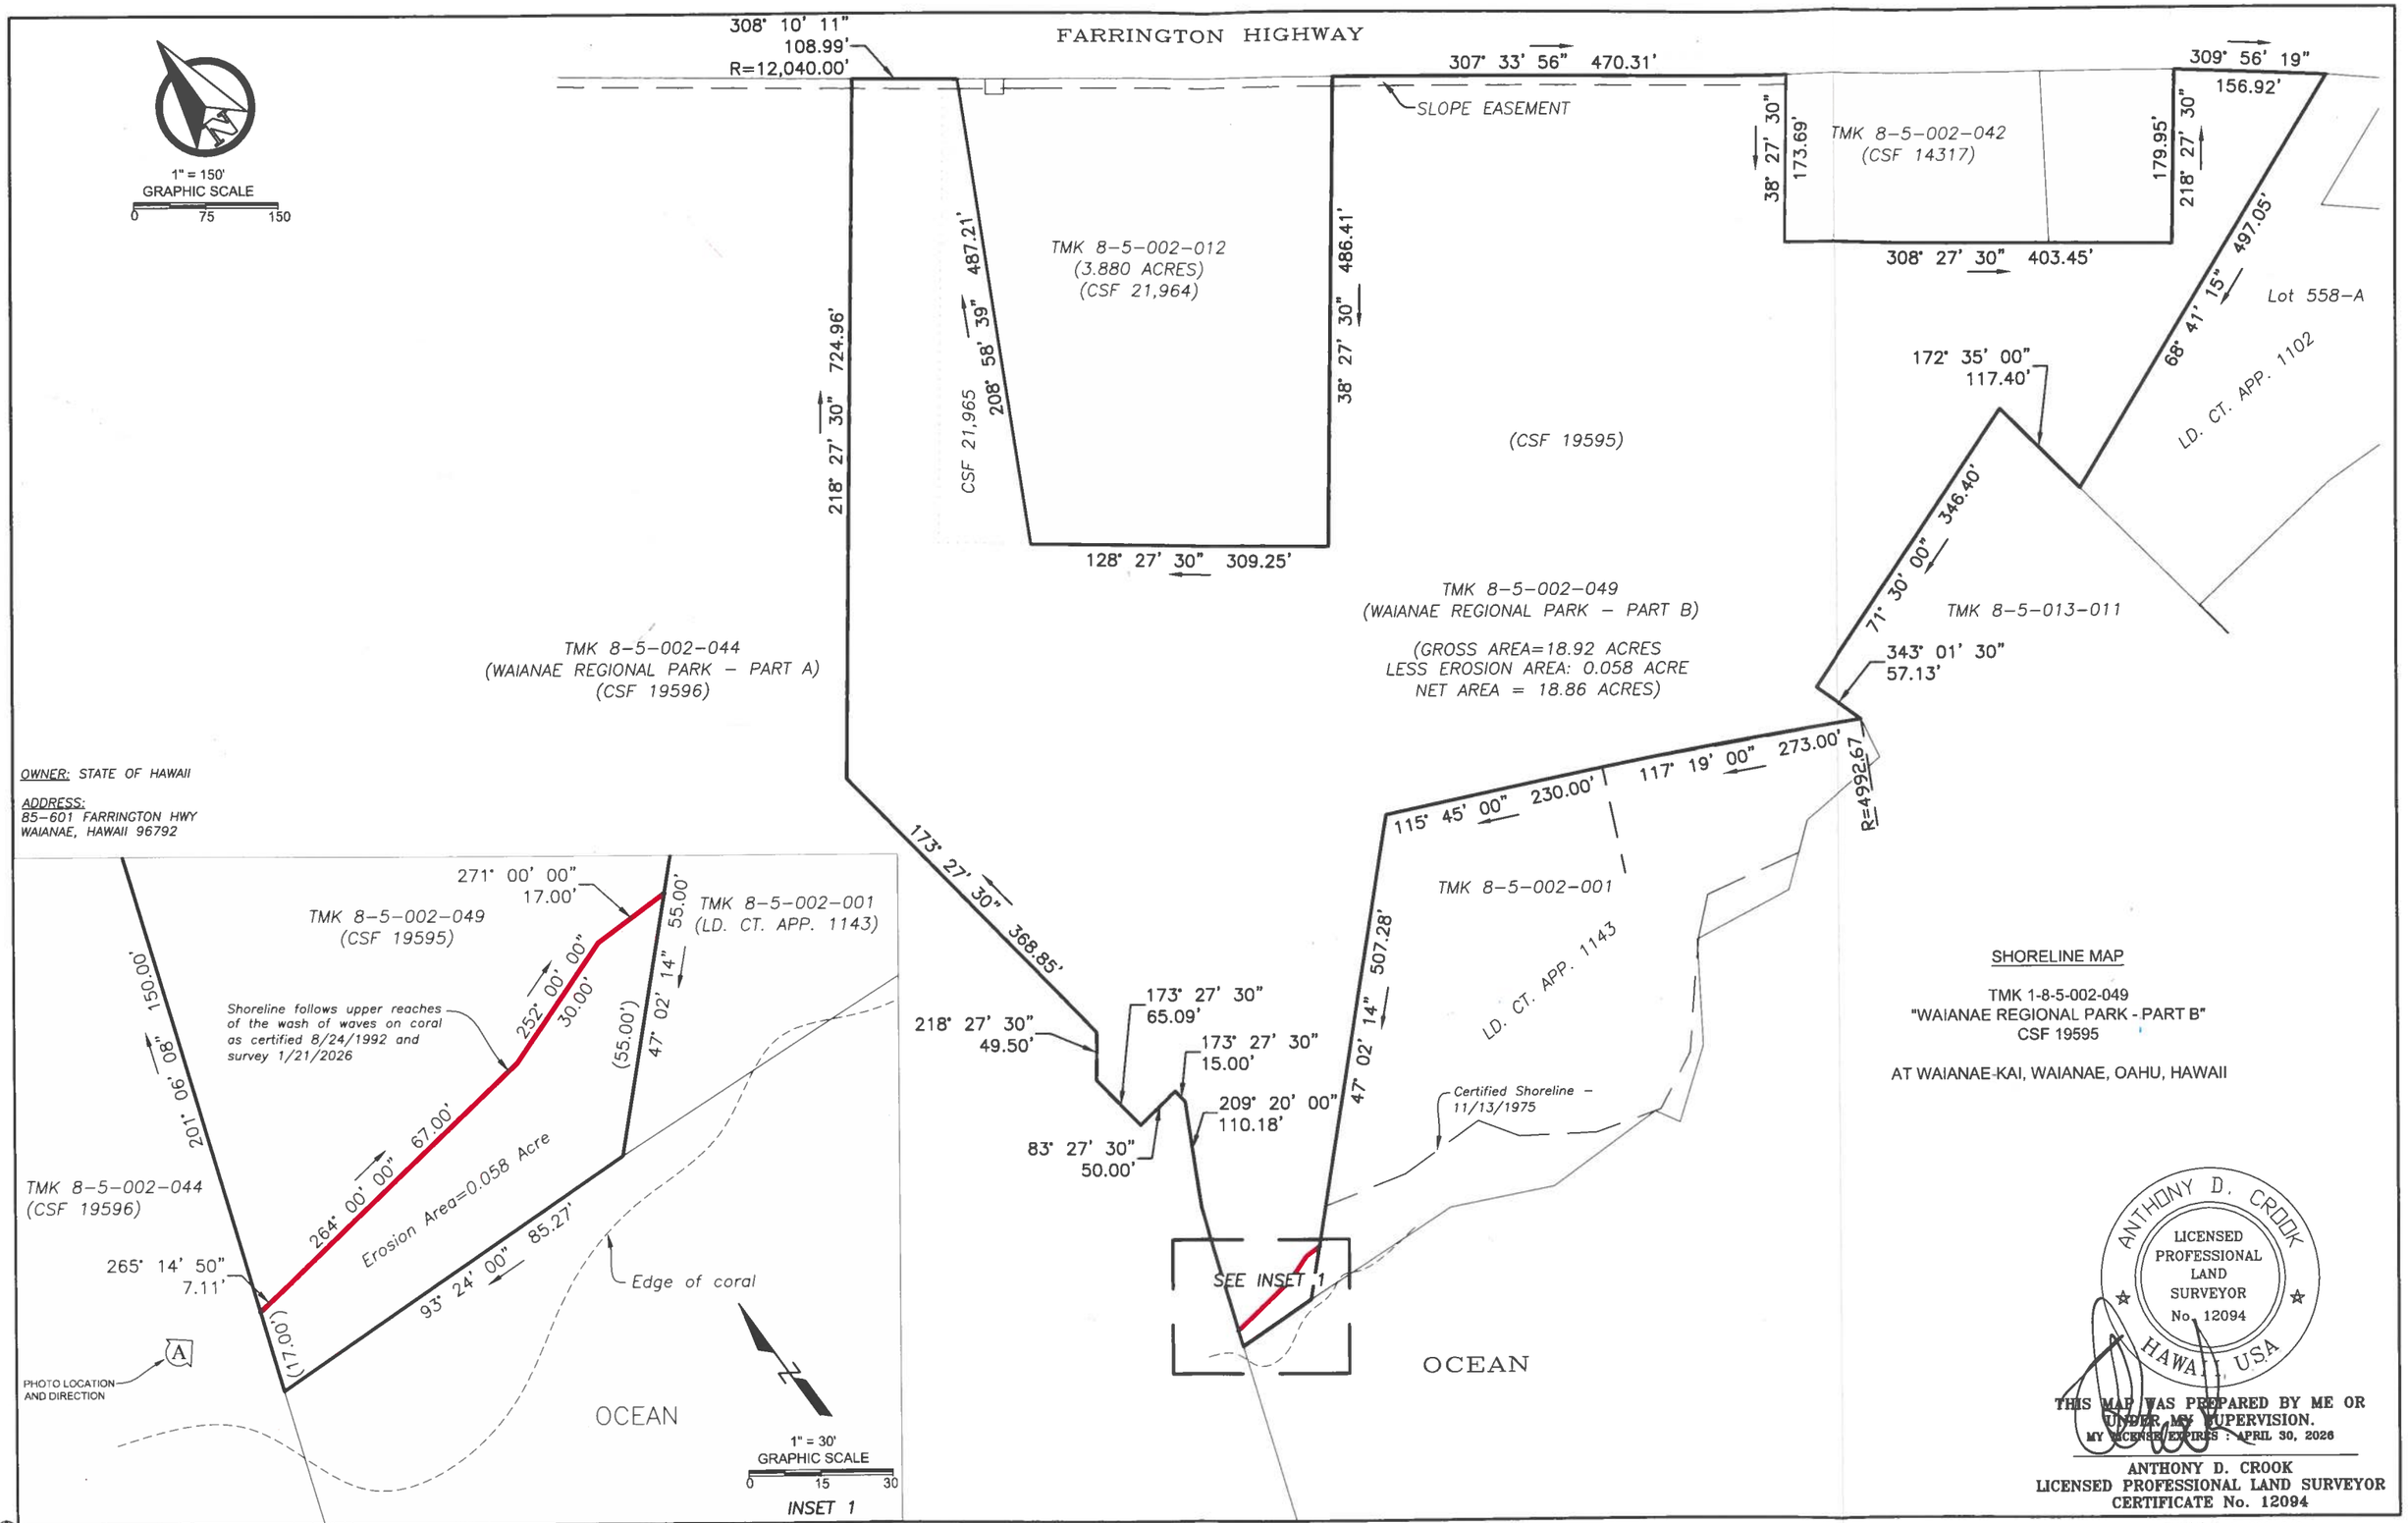

SHORELINE MAP

TMK 1-8-5-002-049
"WAIANAE REGIONAL PARK - PART B"
CSF 19595

AT WAIANAE-KAI, WAIANAE, OAHU, HAWAII

ANTHONY D. CROOK
LICENSED PROFESSIONAL LAND SURVEYOR
No. 12094
HAWAII, USA

THIS MAP WAS PREPARED BY ME OR UNDER MY SUPERVISION.
MY LICENSE EXPIRES : APRIL 30, 2026

ANTHONY D. CROOK
LICENSED PROFESSIONAL LAND SURVEYOR
CERTIFICATE No. 12094

AILANA SURVEYING & GEOMATICS LLC
INFO@AILANASURVEYING.COM

MAP DATED: March 27, 2026

TMK(1) 8-5-002-049